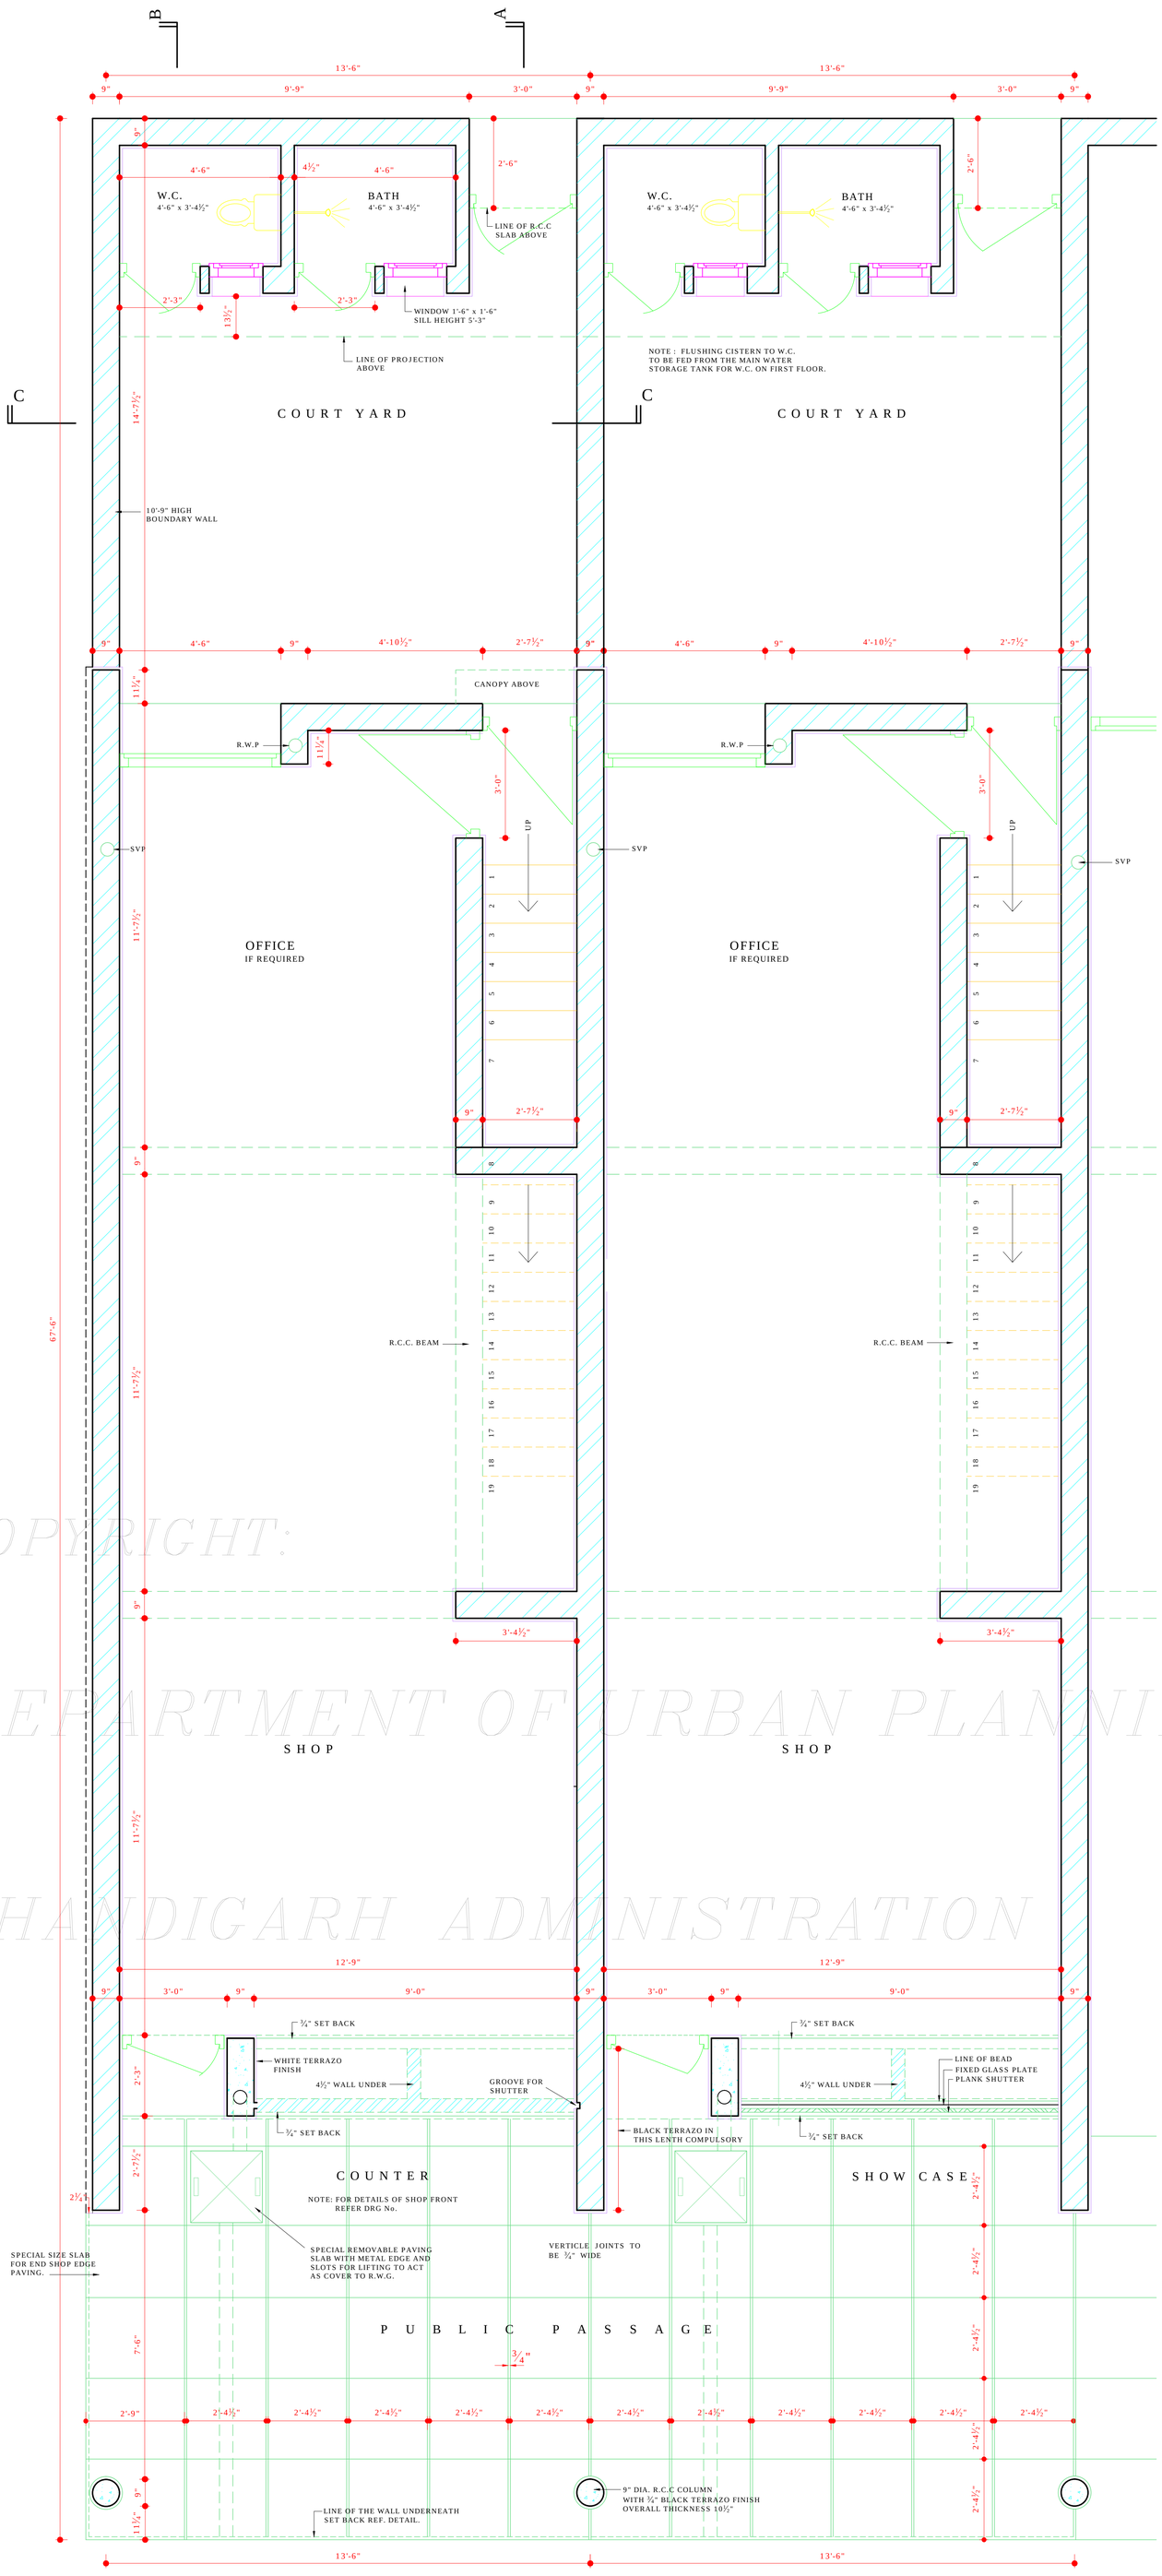

GROUND FLOOR PLAN

B A

COPYRIGHT:
DEPARTMENT OF URBAN PLANNING
CHANDIGARH ADMINISTRATION

DISCLAIMER

THOUGH EVERY CARE HAS BEEN TAKEN TO PROVIDE THE CORRECT VERSION OF THE ARCHITECTURAL CONTROL ON THIS DIGITIZED (PDF) FORMAT, YET IN CASE OF ANY DISCREPANCY, THE MASTER COPY OF THE ARCHITECTURAL CONTROL APPLICABLE ON EACH SUCH SITE, AS AVAILABLE IN THE COMMERCIAL RECORD OF THE OFFICE OF CHIEF ARCHITECT OR HER/HIS INTERPRETATION WILL OVERRULE THE DIGITIZED FORMAT.

CHANDIGARH

PROJECT

AS PER CHIEF COMMISSIONER'S ORDER DATED 15.3.71. REVISION MADE ON 6.7.71. REAR COURTYARD COVERAGE OPTIONAL PROVIDED IT IS IN CONFORMITY WITH THE BUILDING BY-LAWS.

Sd/-
O.P MEHTA.

NOTE:-
THIS DRAWING IS THE ORIGINAL TRACING OF DRG No. 1 OF JOB No. 220 AND RETRACED ON 5-3-82

Sd/-
5.3.82

ATTESTED
Sd/- AVTAR SINGH
3.3.82
ASSTT. ARCHITECT

NOTE:-
THIS DRAWING IS THE COMPUTERISED REPRODUCTION OF ORIGINAL DRG. NO. 1 JOB NO. 220 DATED- 11-12-08

Sd/-
S.L. VERMA
5.10.70
CHIEF ADMINISTRATOR

Sd/-
M.N.SHARMA
3.10.70
CHIEF ARCHITECT

Sd/-
P. JEANNERET
SENIOR ARCHITECT

Sd/- A.PARKASH
22.10.58
JUNIOR ARCHITECT

SCALE = HALF INCH TO A FOOT

DRAWN	CHECKED
Sd/- SIKKA 3.5.82	Sd/- A. PARKASH

DATED-	JOB NO.	DRG NO.
22-10-58	220	1

DETAIL DRAWING OF
SHOP CUM FLAT
SECTOR 24

PLANS.