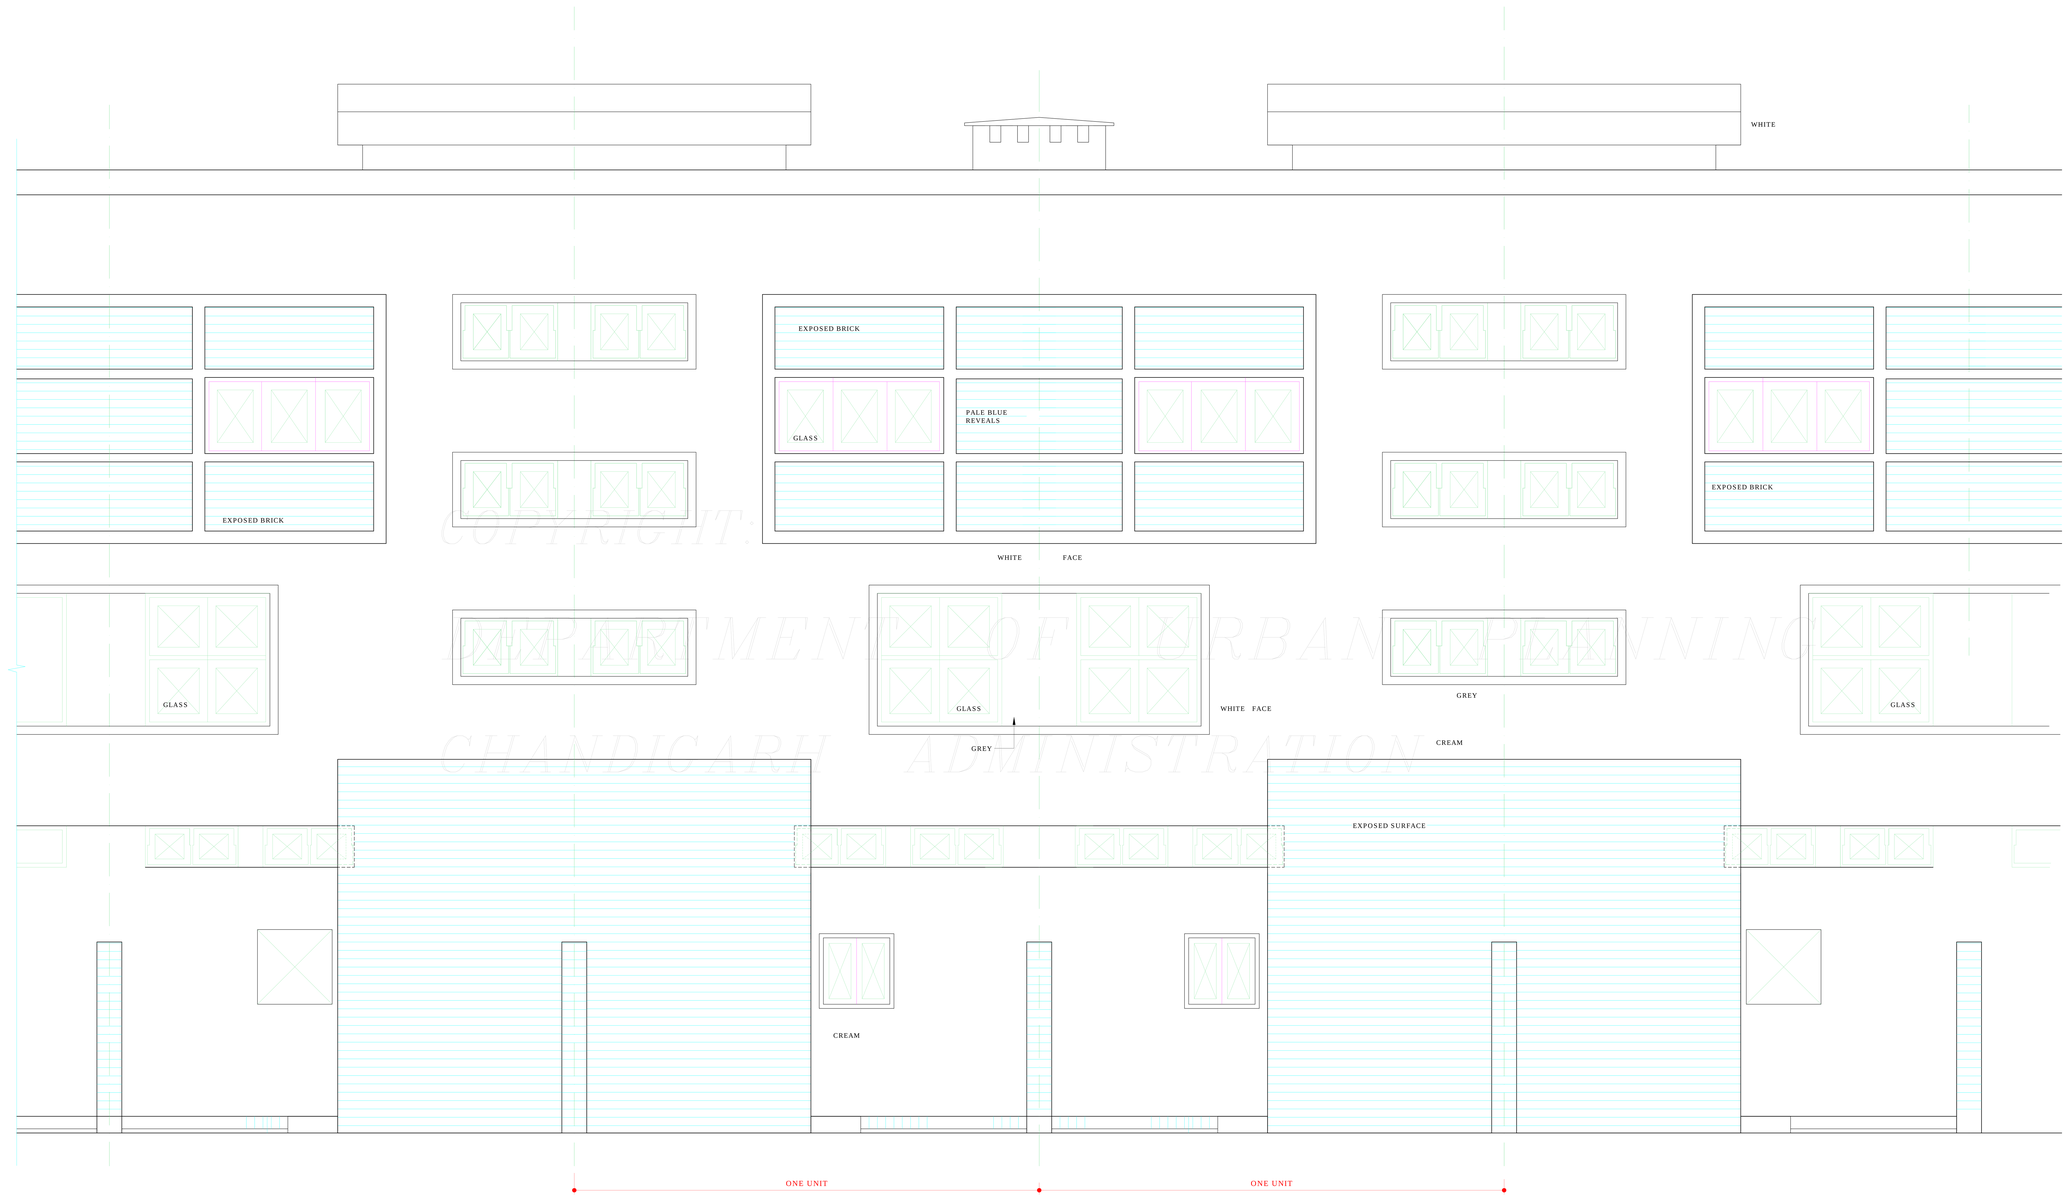

COPYRIGHT:
DEPARTMENT OF URBAN PLANNING
CHANDIGARH ADMINISTRATION

REAR ELEVATION

DISCLAIMER

THOUGH EVERY CARE HAS BEEN TAKEN TO PROVIDE THE CORRECT VERSION OF THE ARCHITECTURAL CONTROL ON THIS DIGITIZED (PDF) FORMAT, YET IN CASE OF ANY DISCREPANCY, THE MASTER COPY OF THE ARCHITECTURAL CONTROL APPLICABLE ON EACH SUCH SITE, AS AVAILABLE IN THE COMMERCIAL RECORD OF THE OFFICE OF CHIEF ARCHITECT OR HER/HIS INTERPRETATION WILL OVERRULE THE DIGITIZED FORMAT.

SD/- B.P. MATHUR
JUNIOR ARCHITECT

SD/- JANE B DREW
SENIOR ARCHITECT

DEPARTMENT OF ARCHITECTURE

S.NO.	NOTES
1	THIS DRG. IS THE PROPERTY OF DEPARTMENT OF ARCHITECTURE AND MUST NOT BE COPIED USED OR ALTERED IN PART OR IN WHOLE WITHOUT THE PERMISSION OF THIS DEPARTMENT IN WRITING.

NOTE:-
THIS DRAWING IS THE COMPUTERISED REPRODUCTION OF ORIGINAL DRG. NO. 6
JOB NO. 32/B DATE- 06-06-08

Sd/- S.K. VERMA
5.4.70
CHIEF ADMINISTATOR

Sd/- M. N. SHARMA
28-9-70
SENIOR ARCHITECT

Sd/- J. S. DETHE
19 May 69
CHIEF ARCHITECT

Sd/- S.D. SHARMA
16.5.69
ARCHITECT

Sd/- S.K. MIDHA
16.5.69
ASSTT.ARCHITECT

OFFICE OF THE
CHIEF ARCHITECT
CHANDIGARH

SCALE = ½" = 1'-0"

DATE

DRAWN BY -

CHECKED BY-

JOB NO. 32/B

DRG. NO. 6

SHOPPING CENTRE ANNEXE SECTOR 22D, 23 AND 16.

STANDARD SHOP & FLAT SHOWING ELEVATION.