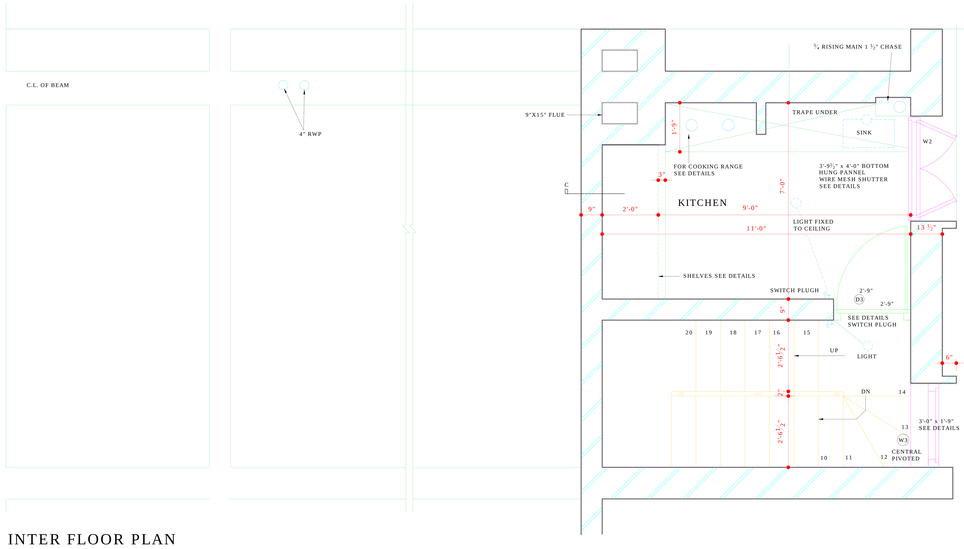

INTER FLOOR PLAN

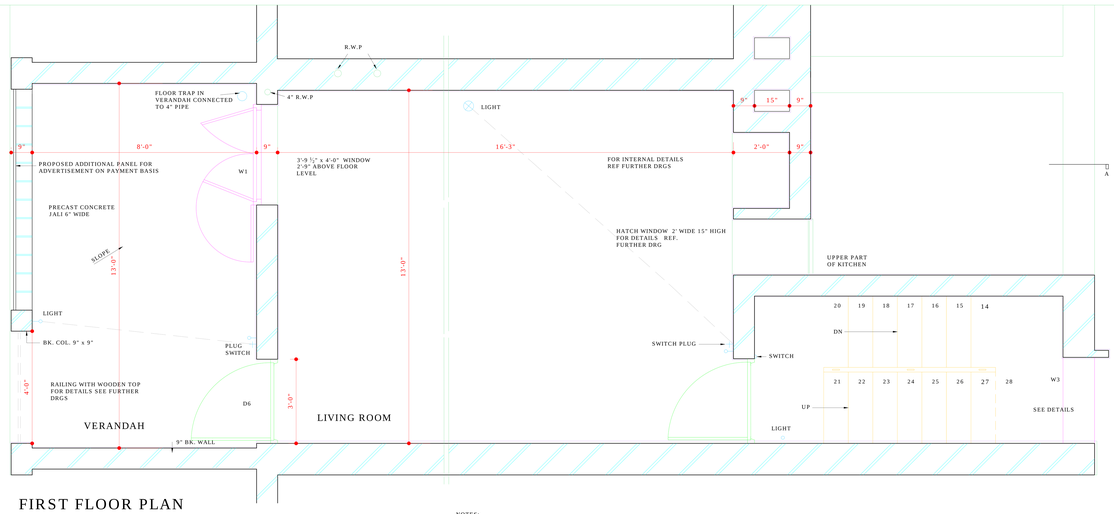

FIRST FLOOR PLAN

NOTES:-
- THE ADDITIONAL ADVERTISEMENT PANELS AS SHOWN IN THE DRG. ARE TO BE PROVIDED ONLY IN CASE OF S.C.O'S OR SUCH SITES WHERE S.C.F'S ARE CONVERTED INTO S.C.O'S IN ACCORDANCE WITH THE TERM & CONDITIONS OF NOTIFICATION NO:- 2722 - UTFI (3) 98/ 7023 DT 20.5.98
- THE ADDITIONAL ADVERTISEMENT PANELS SHALL BE ALLOWED ONLY SUBJECT TO THE PAYMENT OF CHARGES AS DECIDED BY THE ADMINISTRATOR.

COPYRIGHT:
DEPARTMENT OF URBAN PLANNING
CHANDIGARH ADMINISTRATION

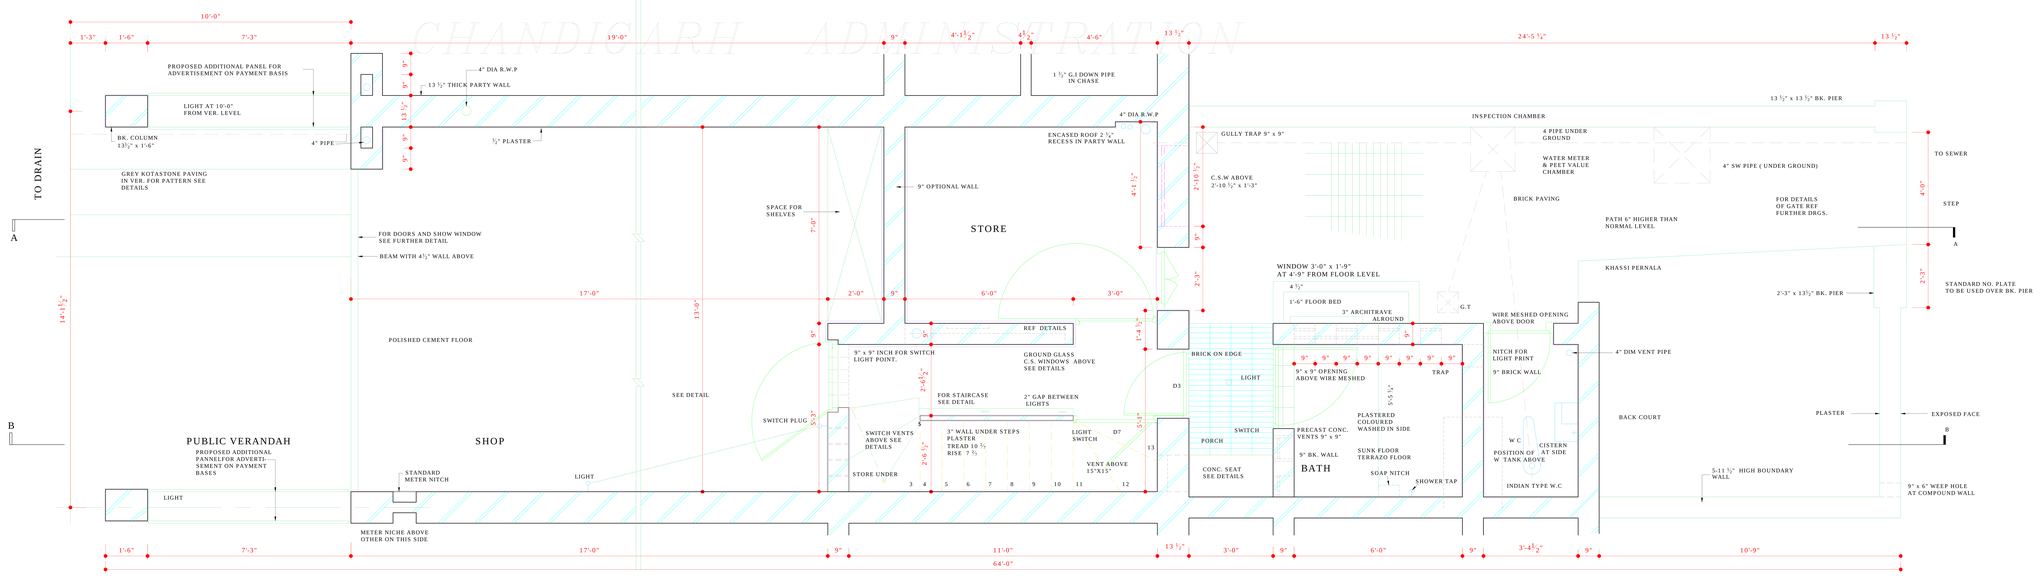

GROUND FLOOR PLAN

DEPARTMENT OF ARCHITECTURE

S.NO.	NOTES
•	THIS DRG IS TRACED FROM DRG. NO. 1 JOB NO 32/B FROM TRACING CLOTH
•	AS PER CC'S ORDER DATED 15.3.71 REVISIONS MADE ON 13.4.71 REAR COURT YARD COVERAGE OPTIONAL PROVIDED
I	IT IS IN CONFORMITY WITH THE BUILDING BYE LAWS
II	REAR COURT YARD WALL IS RAISED TO A HEIGHT OF 12'-0"

Sd/-
O.P MEHTA
19.4.71

NOTE:-
THIS DRAWING IS THE COMPUTERISED REPRODUCTION OF ORIGINAL DRG. NO. 1 JOB NO. 32/B DATE- 6-6-08

S.NO.	DESCRIPTION	DATE	SIGN
	REVISIONS		

Sd/- S.L. VARMA 5.10.70 CH. ADMINISTATOR	Sd/- M.N. SHARMA 28.IX.70 CHIEF ARCHITECT
Sd/- S.D SHARMA 6.5.70 ARCHITECT	Sd/- S.K.MIDHA 6.5.70 ASSTT.ARCHITECT

OFFICE OF THE CHIEF ARCHITECT CHANDIGARH U.T

SCALE = ½" = 1'-0"		DATE
S.D. SHARMA DRAWN BY -	DRG. NO. 1	JOB NO. 32/B
CHECKED BY-		

SHOPPING CENTRE ANNEXE SECTOR- 22/D, 23,16 AND 22 STANDARD SHOP& FLATS SHOWING PLAN.

REVISED APPROVALOF THE CHIEF ADMINISTARTOR RECEIVED VIDE HIS OFFICE MEMO NO:- 1159 - UTFI (3) - 2003 / 3195 DATED:- 22.5.03
Sd/- SH. KARAN AVTAR SINGH
CHIEF ADMINISTRATOR

ATTESTED TRUE COPY

18-3-74
ASSTT.ARCHITECT

Sd/-
JANE B DREW
SENIOR ARCHITECT

Sd/-
B.P MATHUR
JUNIOR ARCHITECT

DISCLAIMER

THOUGH EVERY CARE HAS BEEN TAKEN TO PROVIDE THE CORRECT VERSION OF THE ARCHITECTURAL CONTROL ON THIS DIGITIZED (PDF) FORMAT, YET IN CASE OF ANY DISCREPANCY, THE MASTER COPY OF THE ARCHITECTURAL CONTROL APPLICABLE ON EACH SUCH SITE, AS AVAILABLE IN THE COMMERCIAL RECORD OF THE OFFICE OF CHIEF ARCHITECT OR HER/HIS INTERPRETATION WILL OVERRULE THE DIGITIZED FORMAT.