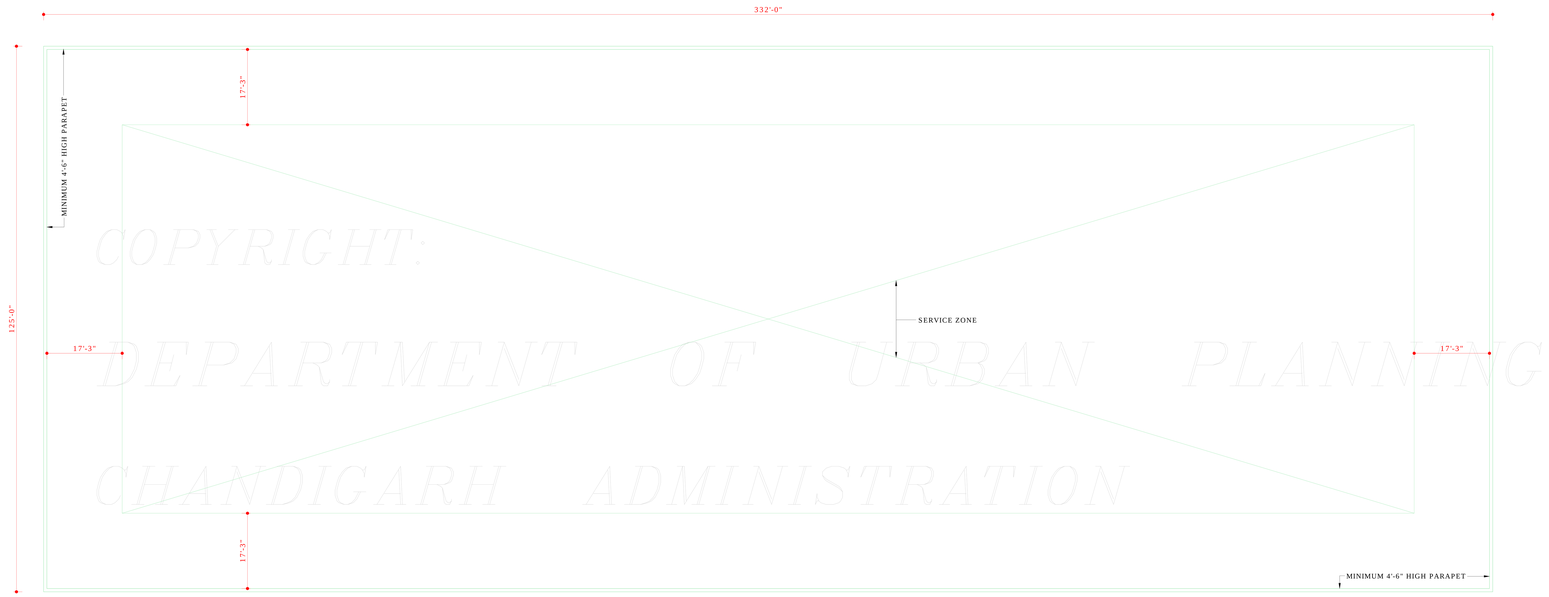

COPYRIGHT:
DEPARTMENT OF URBAN PLANNING
CHANDIGARH ADMINISTRATION

TERRACE PLAN

DISCLAIMER

THOUGH EVERY CARE HAS BEEN TAKEN TO PROVIDE THE CORRECT VERSION OF THE ARCHITECTURAL CONTROL ON THIS DIGITIZED (PDF) FORMAT, YET IN CASE OF ANY DISCRE- PANCY, THE MASTER COPY OF THE ARCHITEC- TURAL CONTROL APPLICABLE ON EACH SUCH SITE, AS AVAILABLE IN THE COMMERCIAL RECORD OF THE OFFICE OF CHIEF ARCHITECT OR HER/HIS INTERPRETATION WILL OVERRULE THE DIGITIZED FORMAT.

Sd/-
CHIEF ADMINISTRATOR
(SH. S.K. SANDHU)

Sd/-
ASSTT. ARCHITECT
(MR. DEEPAK JAIN)

Sd/-
ARCHITECT
(MR. KAPIL SETIA)

Sd/-
SENIOR ARCHITECT
(MR. RAKESH GUPTA)

Sd/-
CHIEF ARCHITECT
(MRS. SUNITA MONGA)

REVISED ARCHITECTURAL CONTROLS OF 11 STORIED BUILDING, SEC-17, CHD. DULY APPROVED AND SIGNED BY THE FINANCE SECY. CUM CHIEF ADMINISTRATOR, U.T. CHD. VIDE MEMO No. 21/1/288-UTFI(3)-2007/2703, DATED 14/5/07.

DEPARTMENT OF
URBAN PLANNING
CHANDIGARH ADMN.

S.No.	NOTES

E S N W

NOTE:-
THIS DRAWING HAS BEEN COMPUTERISED ON 10-3-10 FROM DRG. No. 9/1 JOB No. 2621

S.No.	DESCRIPTIONS	SIGN	DATE

REVISIONS

Sd/- SUNITA MONGA
CHIEF ARCHITECT

Sd/- RAKESH GUPTA
SENIOR ARCHITECT.

Sd/- KAPIL SETIA
18-12-06
ARCHITECT.

Sd/-DEEPAK JAIN
12-12-06
ASSTT. ARCHITECT.

OFFICE OF THE
CHIEF ARCHITECT
U.T. CHANDIGARH.

SCALE = 1" = 16'-0"

DATE: 12-12-06

S.R. KAMBOJ
DEALT BY

DEALT BY

JOB No.
2621

DRG. No.
9/1

ARCHITECTURAL CONTROL
OF 11 STOREY BUILDING
SECTOR-17, CHANDIGARH

TERRACE PLAN