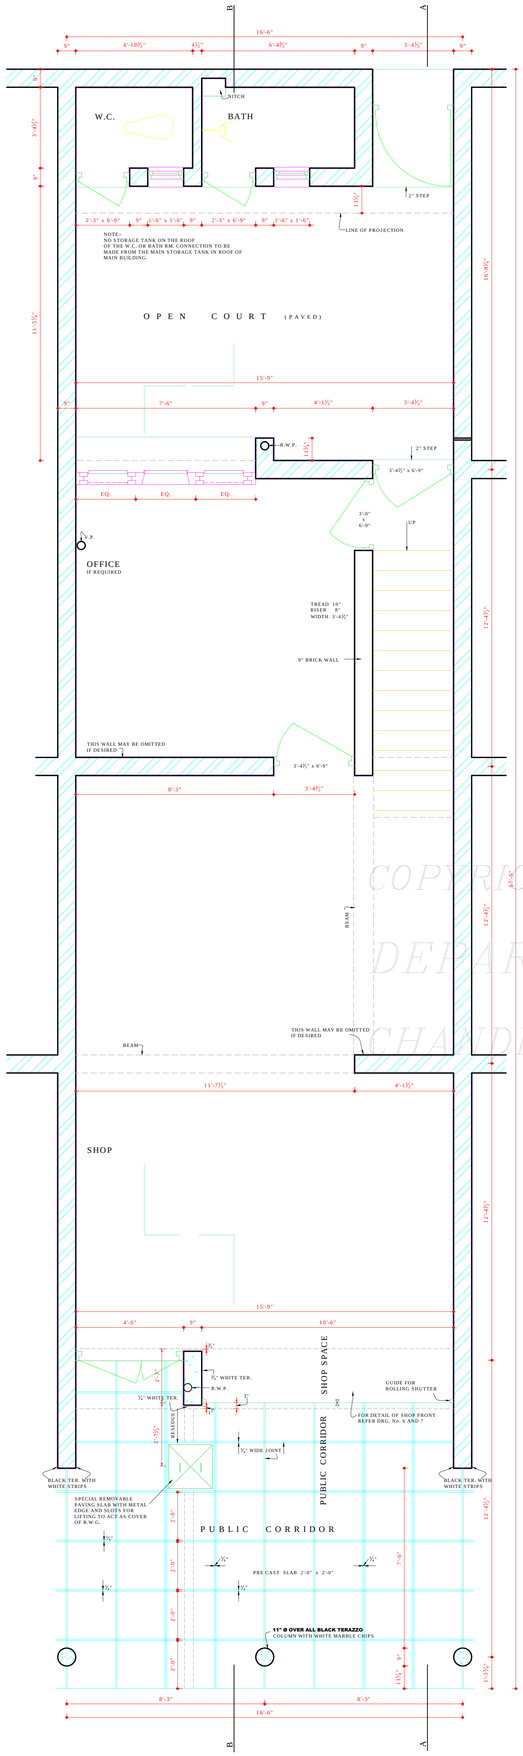

GROUND FLOOR PLAN

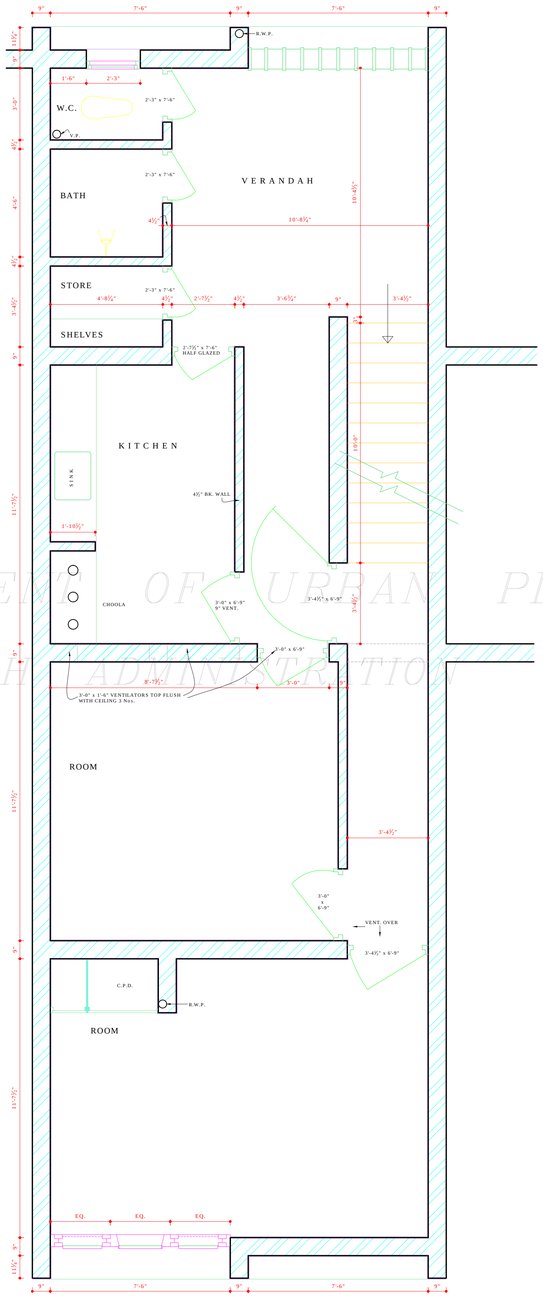

FIRST FLOOR PLAN

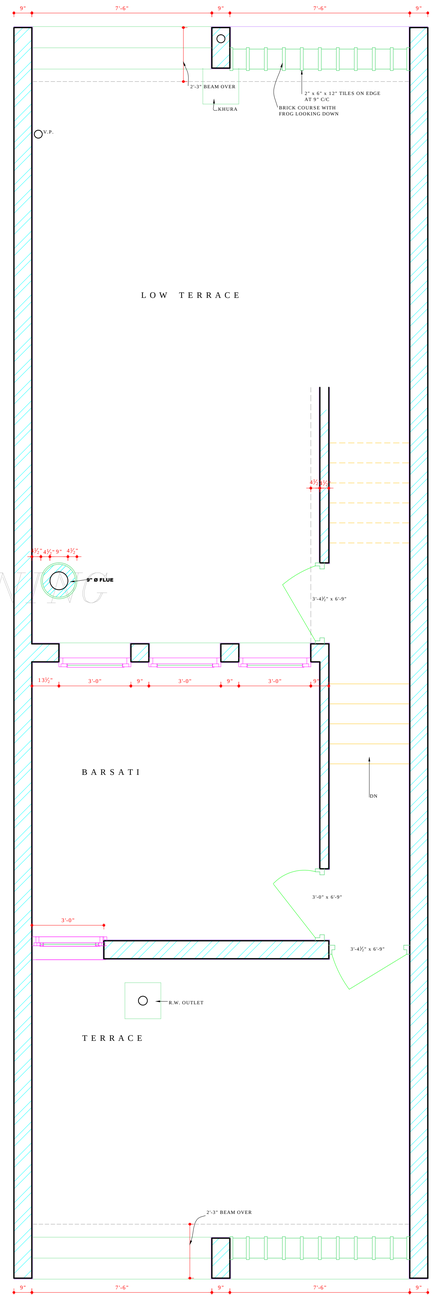

TERRACE FLOOR

AS PER CHIEF COMMISSIONER'S ORDER
DATED 15.3.71.
REVISION MADE ON 24.7.71.
REAR COURT YARD COVERAGE OPTIONAL
PROVIDED IT IS IN CONFORMITY WITH THE
BUILDING BY-LAWS.

Sd/-
OP. MEHTA
26.7.71
ARCHITECT

Sd/-
S.L. VERMA
26.10.70
CHIEF ADMINISTRATOR

Sd/-
M.N. SHARMA
26.10.70
CHIEF ARCHITECT

Sd/-
A. PARKASH
JUNIOR ARCHITECT

COPYRIGHT:
DEPARTMENT OF URBAN PLANNING
CHANDIGARH ADMINISTRATION

NOTE:-
THIS DRAWING HAS BEEN COMPUTERISED ON 27-07-09
FROM ORIGINAL DRG. No. 2 JOB No. 126 A

ATTESTED TO BE A TRUE COPY
Sd/- KUREKAR
ASSTT. ARCHITECT.

SCALE = HALF INCH TO A FOOT

DRAWN PREM NATH RE-DRAWN DUTTA DATE	CHECKED	DRG. No. 2
DATED	JOB No. 126 A	

DETAIL DRAWING OF SHOP CUM FLAT FOR SECTOR 15, 21 AND 27 PLANS.

DISCLAIMER

THOUGH EVERY CARE HAS BEEN TAKEN TO PROVIDE THE CORRECT VERSION OF THE ARCHITECTURAL CONTROL ON THIS DIGITIZED (PDF) FORMAT, YET IN CASE OF ANY DISCREPANCY, THE MASTER COPY OF THE ARCHITECTURAL CONTROL APPLICABLE ON EACH SUCH SITE, AS AVAILABLE IN THE COMMERCIAL RECORD OF THE OFFICE OF CHIEF ARCHITECT OR HER/HIS INTERPRETATION WILL OVERRULE THE DIGITIZED FORMAT.