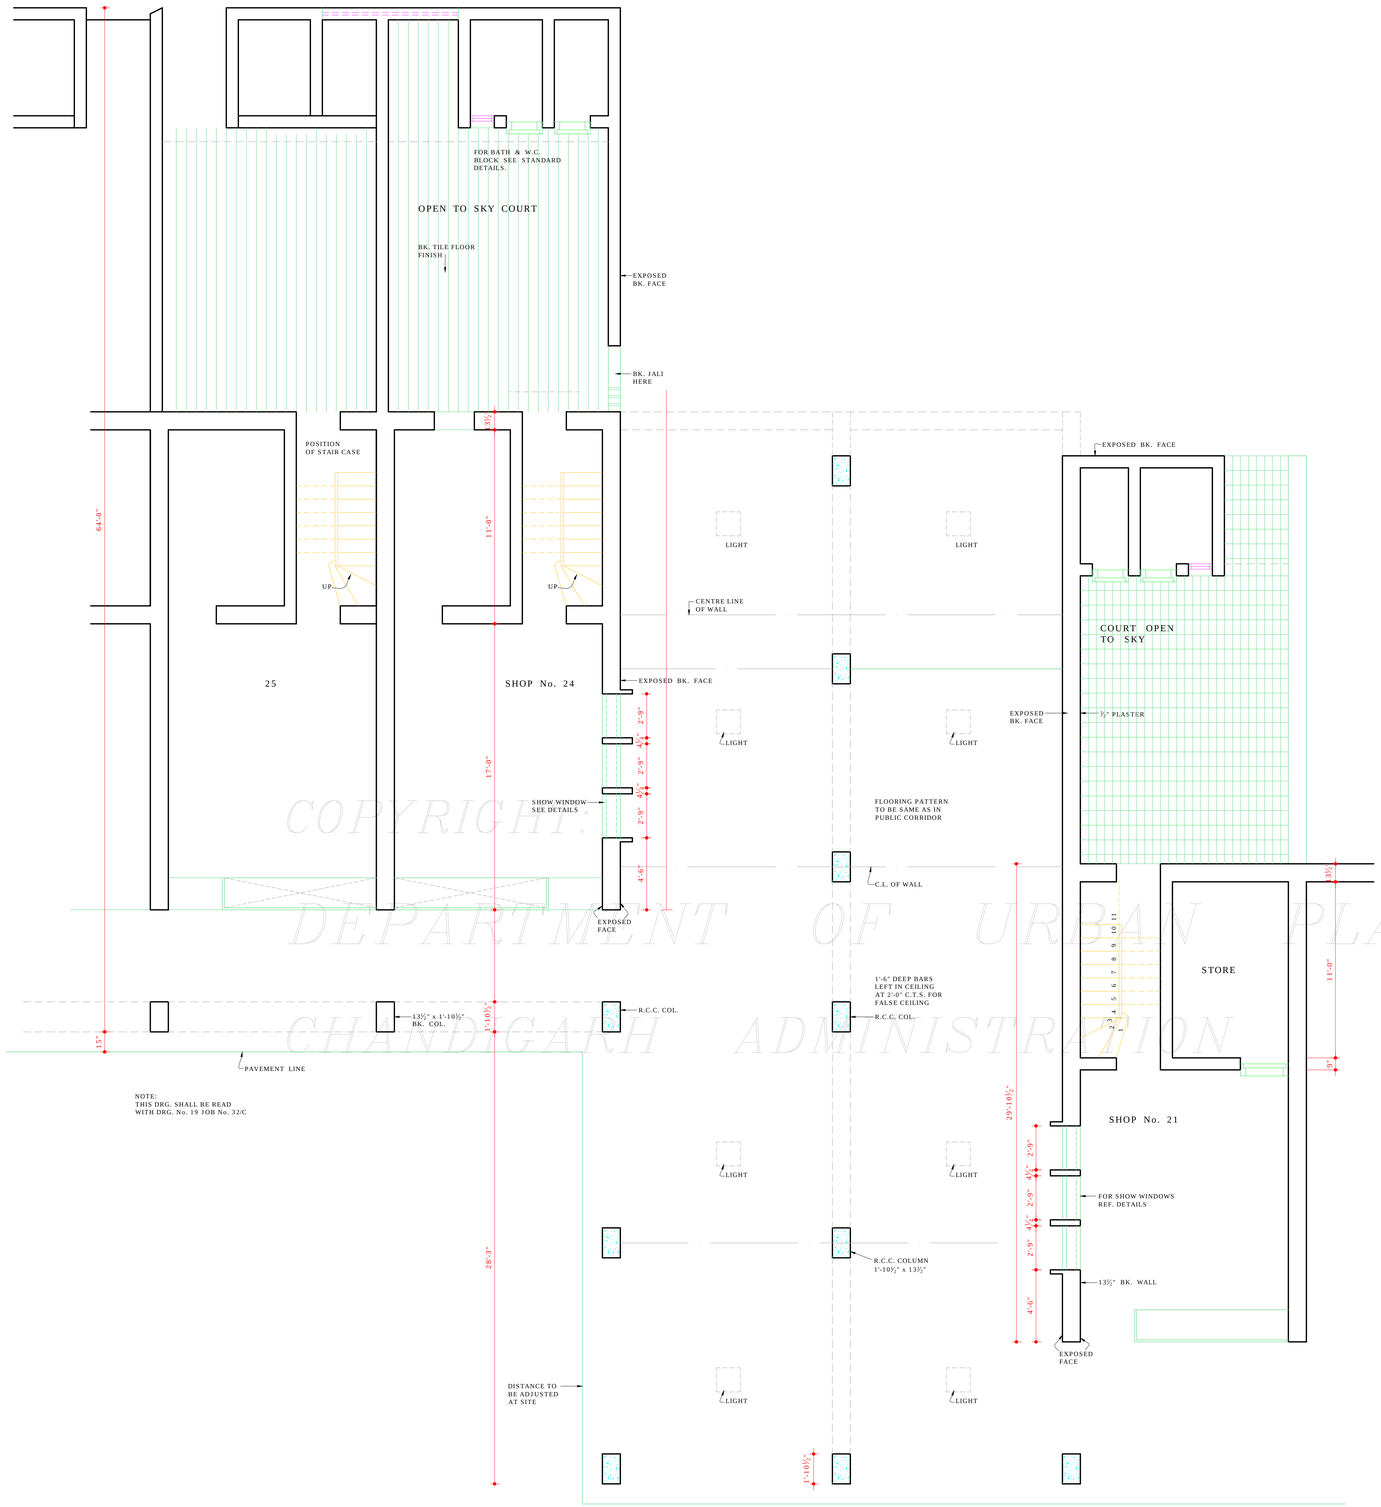

COPYRIGHT.
DEPARTMENT OF URBAN PLANNING
CHANDIGARH ADMINISTRATION

CHIEF ADMINISTRATOR

CHIEF ARCHITECT

ATTESTED TRUE COPY

Sd/- KUREKAR
15.3.73
ASSTT. ARCHITECT

DISCLAIMER

THOUGH EVERY CARE HAS BEEN TAKEN TO PROVIDE THE CORRECT VERSION OF THE ARCHITECTURAL CONTROL ON THIS DIGITIZED (PDF) FORMAT, YET IN CASE OF ANY DISCREPANCY, THE MASTER COPY OF THE ARCHITECTURAL CONTROL APPLICABLE ON EACH SUCH SITE, AS AVAILABLE IN THE COMMERCIAL RECORD OF THE OFFICE OF CHIEF ARCHITECT OR HER/HIS INTERPRET- ATION WILL OVERRULE THE DIGITIZED FORMAT.

CHANDIGARH

PROJECT

- THIS DRG. IS THE PROPERTY OF THE DEPTT. OF ARCHITECTURE, CHANDIGARH U.T. AND FORMERLY THE GOVT. OF PUNJAB AND MUST NOT BE ALTERED, COPIED OR USED IN WHOLE OR IN PART WITHOUT THE PERMISSION OF THIS DEPTT. IN WRITING.

- THIS DRG. IS TO BE READ ALONG WITH DRG. No. 48 OF JOB No. 32/C FOR GENERAL DETAILS & REAR COURT YARD COVERAGES.
- THIS DRG. IS ACTIUALLY TRACED FROM DRG. No. 15 OF JOB No. 32/C ON DATED 24.2.73.

Sd/-
FEB 1973

NOTE:-
THIS DRAWING IS THE COMPUTERISED REPRODUCTION OF ORIGINAL DRG. No.15 JOB No. 32/C DATED- 06-02-09

REVISED ON 4.2.58.
REVISED ON 22.6.59.
Sd/-
B.P. MATHUR
JUNIOR ARCHITECT

DESCRIPTION	DATE	SIGN

REVISIONS

Sd/-
B.P. MATHUR
JUNIOR ARCHITECT.

OFFICE OF THE
CHIEF ARCHITECT
CHANDIGARH. U.T.

SCALE = ¼" TO A FOOT

DATE -

DRAWN
Sd/-
24th FEB. 1973

B.P.M. & S.D.S.

DRG. No. 15

JOB No. 32/C

JUNCTION BETWEEN
SHOP No. 21 & 24
AND LAV.
DETAILS IN
SECTOR - 19/D