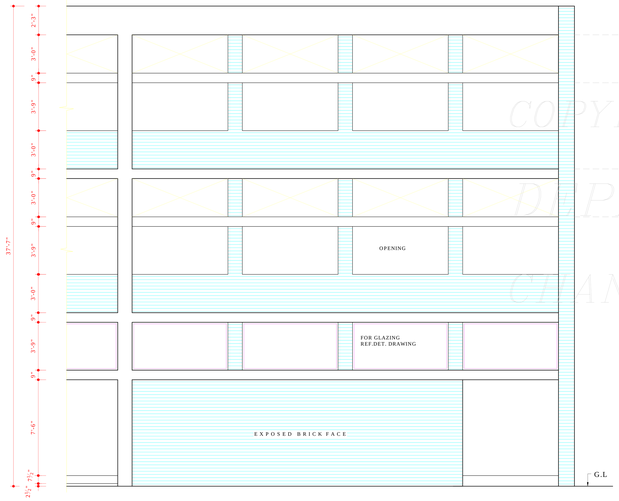

REAR ELEVATION

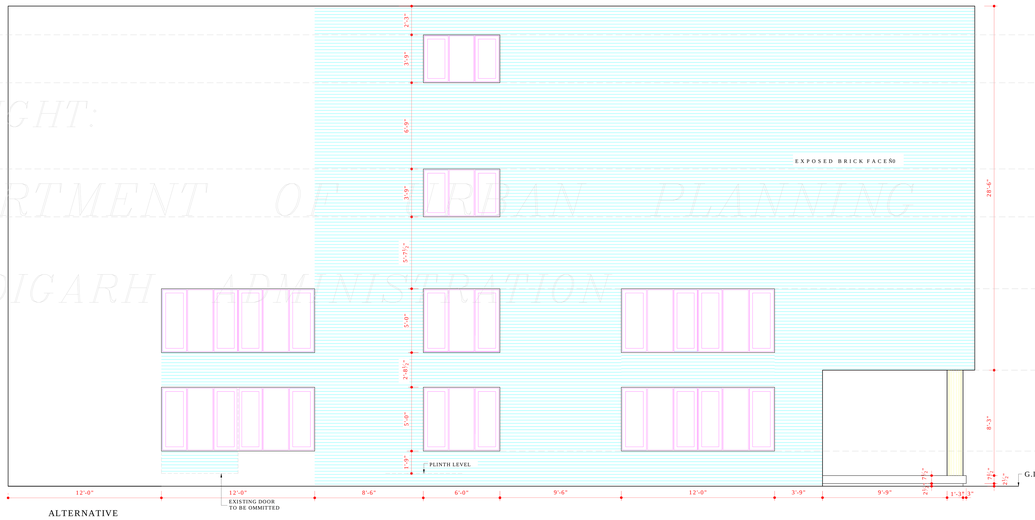

ALTERNATIVE
END ELEVATION

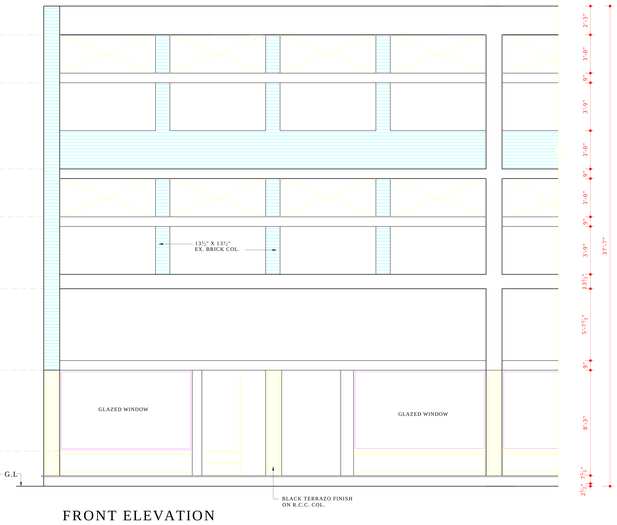

FRONT ELEVATION

COPYRIGHT:
DEPARTMENT OF URBAN PLANNING
CHANDIGARH ADMNISTRATION

DISCLAIMER

THOUGH EVERY CARE HAS BEEN TAKEN TO PROVIDE THE CORRECT VERSION OF THE ARCHITECTURAL CONTROL ON THIS DIGITIZED (PDF) FORMAT, YET IN CASE OF ANY DISCREPANCY, THE MASTER COPY OF THE ARCHITECTURAL CONTROL APPLICABLE ON EACH SUCH SITE, AS AVAILABLE IN THE COMMERCIAL RECORD OF THE OFFICE OF CHIEF ARCHITECT OR HER/HIS INTERPRETATION WILL OVERRULE THE DIGITIZED FORMAT.

THIS DRG HAS BEEN APPROVED BY THE CHIEF ADMINISTRATOR VIDE HIS MEMO NO-50/8/F-I(4)-95/11749 DATED- 31-8-95

Sd/-
CHIEF ADMINISTRATOR

DEPARTMENT OF
URBAN PLANNING
CHANDIGARH ADMN.

NOTE:-
THIS DRAWING IS THE COMPUTERISED REPRODUCTION OF ORIGINAL DRG. NO. 15
JOB NO. 207 DATE- 17-6-08

S.NO.	DESCRIPTION	SIGN	DATE

REVISIONS

Sd/- S.K. MIDHHA
11.8.95
CHIEF ARCHITECT

Sd/- SARABJEET SINGH SANDHU
11.8.95
SENIOR ARCHITECT

Sd/- RAKESH GUPTA
3.8.95
ARCHITECT

Sd/-
ASSTT. ARCHITECT

OFFICE OF
THE CHIEF ARCHITECT
CHANDIGARH (U.T)

SCALE = 1/4" = 1'-0"

DATE - 2.8.95

DEALT BY - S.D SHARMA

CHECKED BY-

JOB NO. 207

DRG NO. 15

ARCHITECTURAL CONTROL IN COMMERCIAL AREA AT V2 IN SECTOR- 22-B CHANDIGARH.

ALT.SOUTH-EAST ELEVATION OF SITE NO-1061