EXISTING ADVT. PANEL
PROPOSED ADDITIONAL ADVT. PANEL

TOTAL AREA
306.99 sq. ft.
231.12 sq.ft.

	AREA	WIDE	HEIGHT	MAX. DEPTH	DISTANCE FROM BUILDING LINE
A	119.46 sq.ft.	33'-4½"	3'-7"	0'-6"	-
B	100.11 sq.ft.	33'-4½"	3'-0"	-	0'-9" BEHIND
C	100.11 sq.ft.	33'-4½"	3'-0"	-	0'-9" BEHIND
D	187.53 sq.ft.	33'-4½"	3'-7½"	-	0'-9" BEHIND
E	30.9 sq.ft.	8'-7½"	3'-7"	-	-

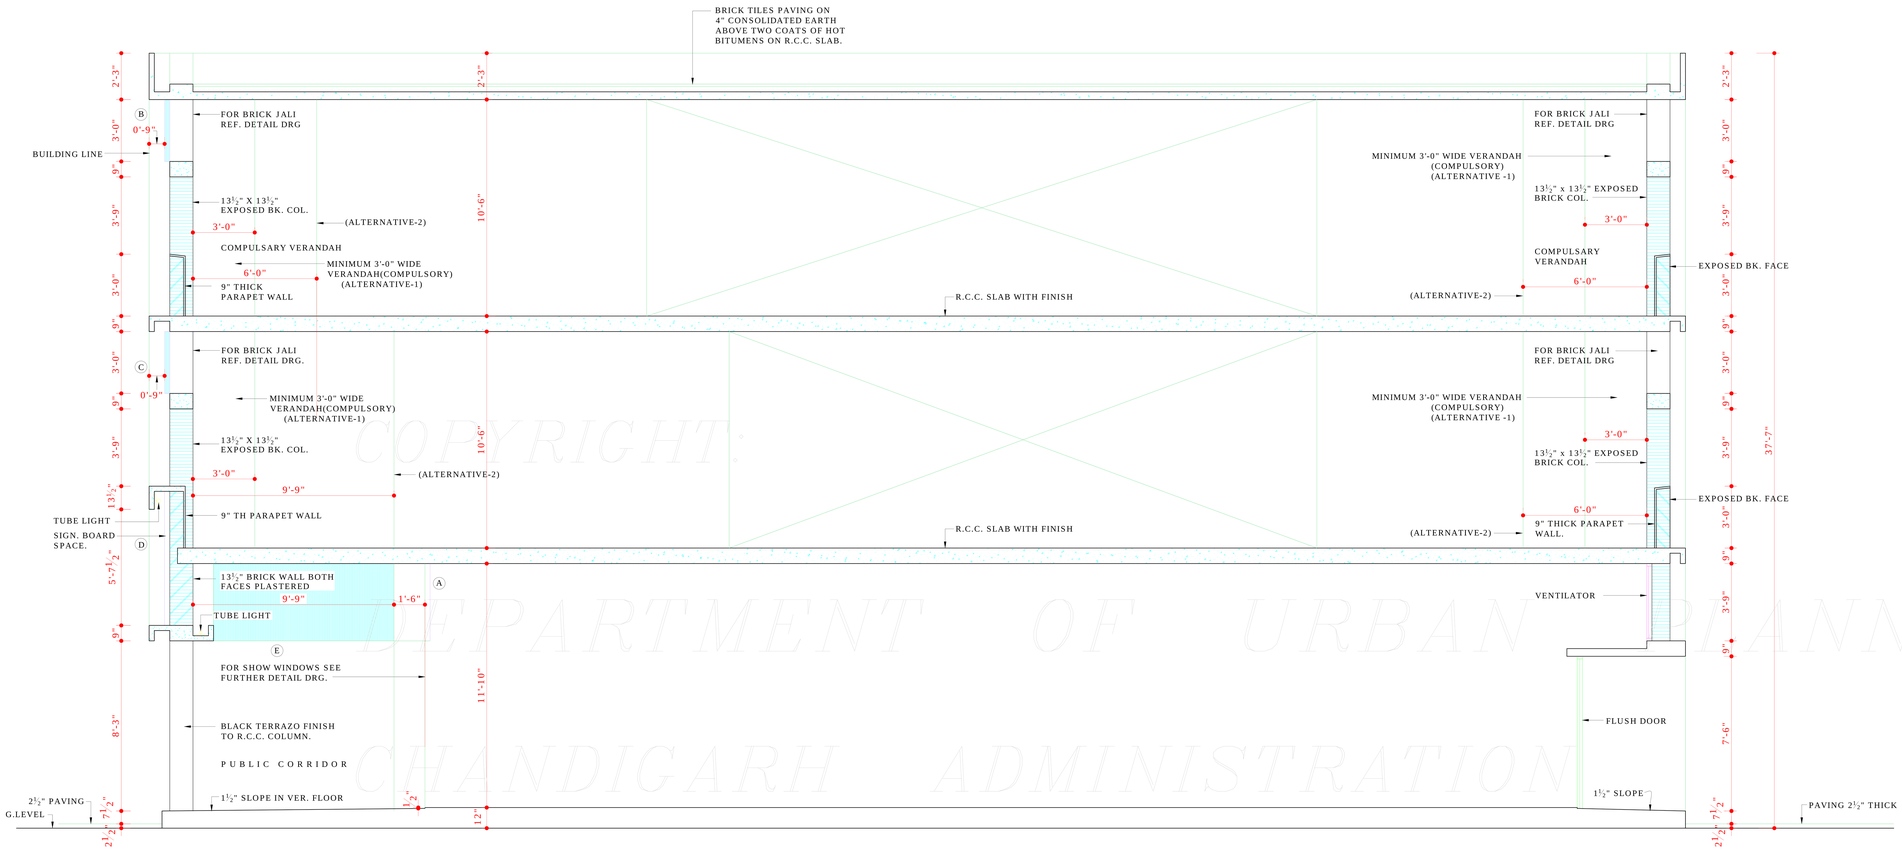

LONGITUDINAL SECTION AT AA'

COPYRIGHT
DEPARTMENT OF URBAN PLANNING
CHANDIGARH ADMINISTRATION

FOR NOTE- 'S'
REVISED APPROVAL OF THE CHIEF ADMINISTRATOR RECEIVED VIDE HIS OFFICE MEMO NO-21/1/154 UTF1(3). 2000 / 11382 DATED- 29-11-2000

Sd/ RAKESH SINGH, DT- 24 -11 -2000
CHIEF ADMINISTRATOR.

DISCLAIMER

THOUGH EVERY CARE HAS BEEN TAKEN TO PROVIDE THE CORRECT VERSION OF THE ARCHITECTURAL CONTROL ON THIS DIGITIZED (PDF) FORMAT, YET IN CASE OF ANY DISCREPANCY, THE MASTER COPY OF THE ARCHITECTURAL CONTROL APPLICABLE ON EACH SUCH SITE, AS AVAILABLE IN THE COMMERCIAL RECORD OF THE OFFICE OF CHIEF ARCHITECT OR HER/HIS INTERPRETATION WILL OVERRULE THE DIGITIZED FORMAT.

DEPARTMENT OF ARCHITECTURE.

NOTE

1. THIS DRG. IS THE PROPERTY OF THE DEPTT. OF ARCHITECTURE, CHANDIGARH U.T. AND FORMERLY TO GOVT. OF PUNJAB AND MUST NOT BE ALTERED, COPIED OR USED IN WHOLE OR IN PART WITHOUT THE PERMISSION OF THIS DEPTT. IN WRITING.

- THE ADDITIONAL ADVERTISEMENT PANELS SHALL BE ALLOWED ONLY SUBJECT TO THE PAYMENT OF CHARGES AS DECIDED BY THE ADMINISTRATION / MC CHANDIGARH.

SD/ RENU SAIGAL
CHIEF ARCHITECT

SD/ A.K SABHARWAL
SR. ARCHITECT

SD/KAPIL SETIA
ARCHITECT

SD/GAURAV SETHI
ASST. ARCHITECT

APPROVAL OF THE CHIEF ADMINISTRATOR RECEIVED VIDE HIS OFFICE MEMO NO - 21/7/235 - UTF1(3) - 2003 DATED - 30/7/04.

SD/KARAN AVTAR SINGH 28/7/04
CHIEF ADMINISTRATOR
CHANDIGARH U.T.

NOTE:-
THIS DRAWING IS THE COMPUTERISED REPRODUCTION OF ORIGINAL DRG. NO. 2
JOB NO. 207 DATE- 21-5-08

S.NO.	DESCRIPTION	DATE	SIGN

REVISIONS

Sd/-
CHIEF ADMIN.
CAPITAL PROJECT

Sd/-
P.JEANNERET
SENIOR ARCHITECT

Sd/-
M.N.SHARMA.
5 .6 .58.
JUNIOR ARCHITECT.

Sd/-
ASSTT. ARCHITECT

OFFICE OF THE CHIEF ARCHITECT. CHANDIGARH.

SCALE = 4'-0" TO AN INCH

DATE-
FEB. 1972

REDRAWN.

CHECKED.

DRG NO. 2

JOB NO. 207

ARCHITECTURAL CONTROL IN COMMERCIAL AREA ALONG V2 IN SECTOR 22 CHANDIGARH.
LONGITUDINAL SECTION.