NORTH EAST ELEVATION

COPYRIGHT:

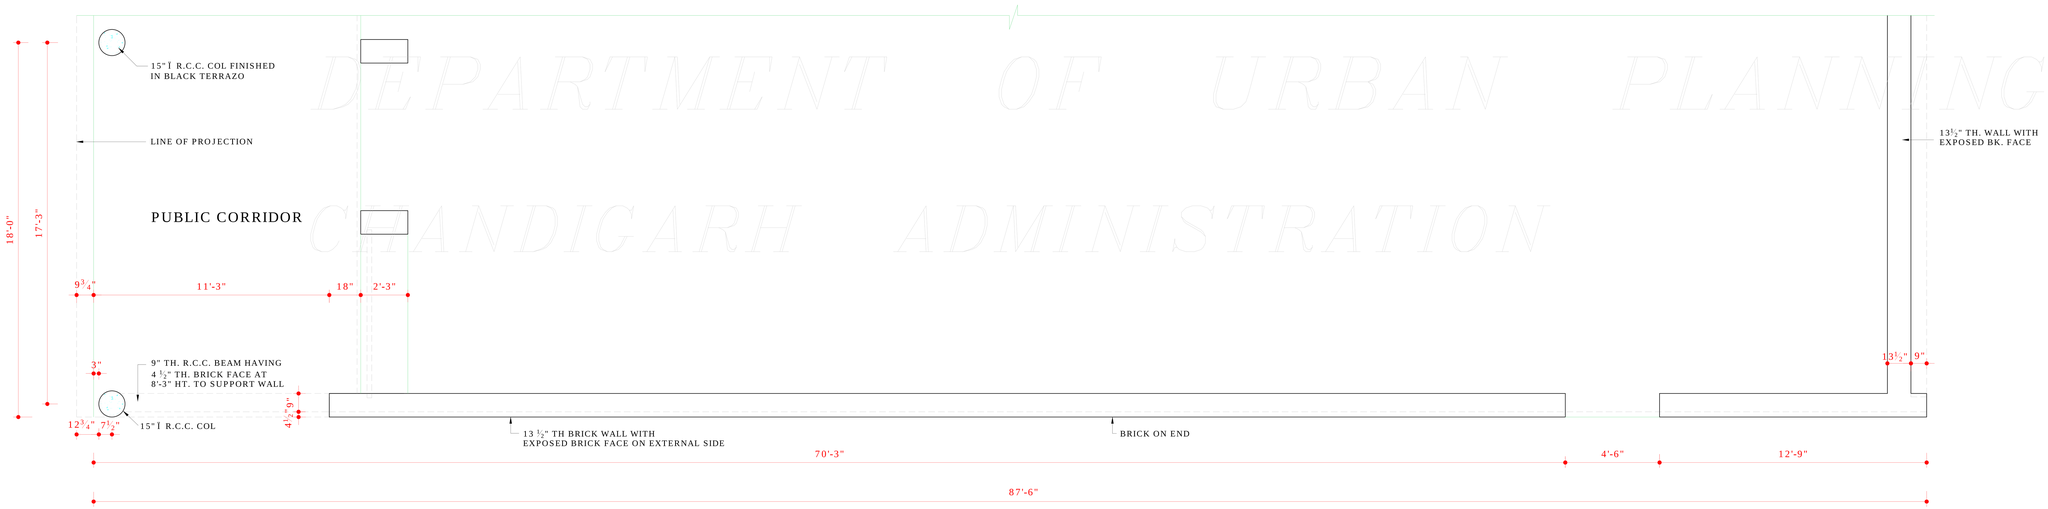

PLAN OF THE EXTERNAL WALL OF A CORNER PLOT

DEPARTMENT OF URBAN PLANNING
CHANDIGARH ADMINISTRATION

DISCLAIMER

THOUGH EVERY CARE HAS BEEN TAKEN TO PROVIDE THE CORRECT VERSION OF THE ARCHITECTURAL CONTROL ON THIS DIGITIZED (PDF) FORMAT, YET IN CASE OF ANY DISCREPANCY, THE MASTER COPY OF THE ARCHITECTURAL CONTROL APPLICABLE ON EACH SUCH SITE, AS AVAILABLE IN THE COMMERCIAL RECORD OF THE OFFICE OF CHIEF ARCHITECT OR HER/HIS INTERPRETATION WILL OVERRULE THE DIGITIZED FORMAT.

SD/-
3.2.72
CHIEF ADMINISTRATOR

DEPARTMENT OF ARCHITECTURE

NOTE

- THIS DRG. IS THE PROPERTY OF THE DEPTT. OF ARCHITECTURE, CHANDIGARH U.T. AND FORMERLY TO GOVT. OF PUNJAB AND MUST NOT BE ALTERED COPIED OR USED IN WHOLE OR IN PART WITHOUT THE PERMISSION OF THIS DEPTT. IN WRITING.
- NORTH-EAST ELEVATION OF SITES NO. 1078, 1086, 1122 & 1130 ABUTTING UPON PUBLIC OPEN SPACE & CAR PARK & SITE NO. 1062 ABUTTING UPON ROAD LAND (PEDESTRIAN RESERVATION).

NOTE:-
THIS DRAWING IS THE COMPUTERISED REPRODUCTION OF ORIGINAL DRG. NO. 9
JOB NO. 207 DATE- 11-6-08

S.NO.	DESCRIPTIONS	DATE	SIGN

REVISIONS

Sd/- M.N. SAHRMA 2.2.72 CHIEF ARCHITECT	Sd/- A.R.PRABHAWALKAR 2.2.72 SENIOR ARCHITECT
Sd/- M.L. SHARMA 2.2.72 ARCHITECT	Sd/- 31.1.72 ASSTT.ARCHITECT

OFFICE OF THE CHIEF ARCHITECT CHANDIGARH.

SCALE = 4'-0" TO AN INCH

DATE

DRAWN BY Sd/-

CHECKED BY Sd/-

DRG. NO. 9

JOB NO. 207

ARCHITECTURAL CONTROL IN COMMERCIAL AREA ALONG V3 IN SECTOR- 22/B CHANDIGARH.
SIDE ELEVATION.