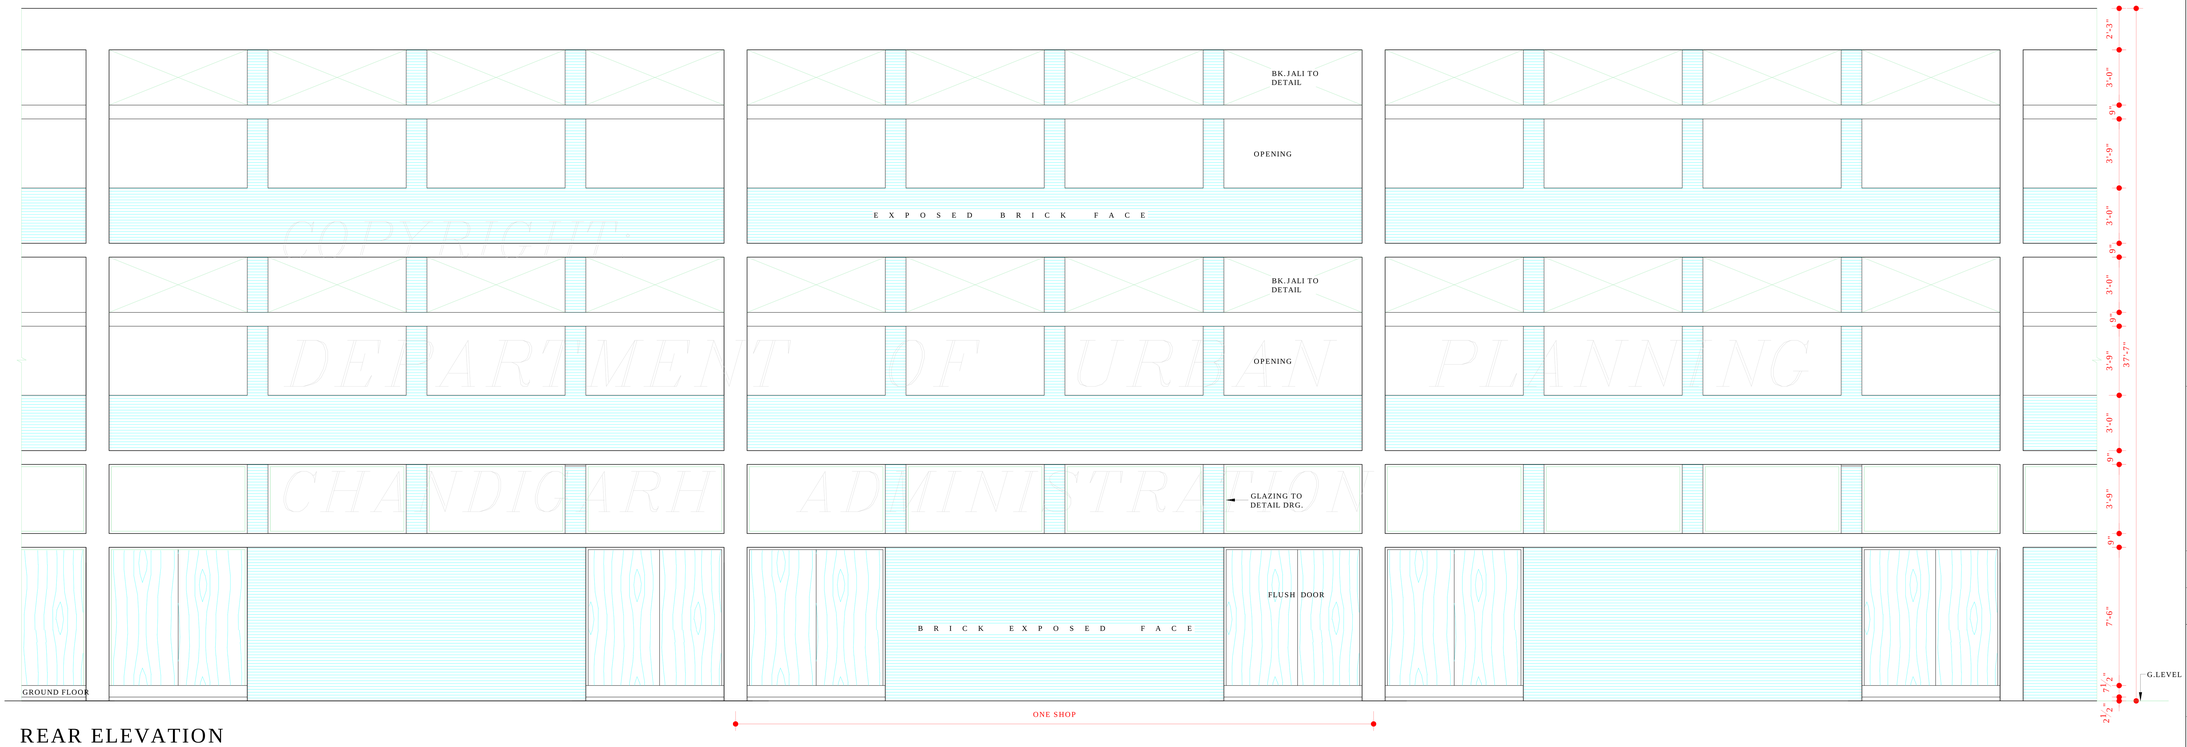

COPYRIGHT-
DEPARTMENT OF URBAN PLANNING
CHANDIGARH ADMINISTRATION

REAR ELEVATION

DISCLAIMER

THOUGH EVERY CARE HAS BEEN TAKEN TO PROVIDE THE CORRECT VERSION OF THE ARCHITECTURAL CONTROL ON THIS DIGITIZED (PDF) FORMAT, YET IN CASE OF ANY DISCREPANCY, THE MASTER COPY OF THE ARCHITECTURAL CONTROL APPLICABLE ON EACH SUCH SITE, AS AVAILABLE IN THE COMMERCIAL RECORD OF THE OFFICE OF CHIEF ARCHITECT OR HER/HIS INTERPRETATION WILL OVERRULE THE DIGITIZED FORMAT.

FOR NOTE-'R'
REVISED APPROVAL OF THE CHIEF ADMINISTRATOR RECEIVED VIDE HIS OFFICE MEMO NO-866 UTF1(3)-99/8248 DATED- 20-7-99

SD/-RAKESH SINGH DT-5-7-99
CHIEF ADMINISTRATOR.

Sd/-
CHIEF ADMINISTRATOR
CAPITAL PROJECT
CHANDIGARH

DEPARTMENT OF ARCHITECTURE .

NOTE

1. THIS DRG. IS THE PROPERTY OF THE DEPTT. OF ARCHITECTURE, CHANDIGARH U.T. AND FORMERLY TO GOVT. OF PUNJAB AND MUST NOT BE ALTERED COPIED OR USED IN WHOLE OR IN PART WITHOUT THE PERMISSION OF THIS DEPTT. IN WRITING
2. THIS DRG. ACTUALLY TRACED FROM DRG. NO 3 OF JOB NO 207.

NOTE:-
THIS DRAWING IS THE COMPUTERISED REPRODUCTION OF ORIGINAL DRG. NO. 3 JOB NO. 207 DATE- 6-6-08

S.NO.	DESCRIPTION	DATE	SIGN
1.	FOR ADDITIONAL DOORS RER. NOTE-'R',JOB NO-207,DRG NO-1		

REVISIONS

CHIEF ARCHITECT	Sd/- P.JEANNERET SENIOR ARCHITECT
Sd/ M.N.SHARMA 5.6.58 JUNIOR ARCHITECT	ATTESTED Sd/- 17.2.72 ASSTT.ARCHITECT

OFFICE OF THE CHIEF ARCHITECT CHANDIGARH.

SCALE = 4'-0" TO AN INCH

DATE-

REDRAWN. Sd/- 1972
CHECKED sd/- 17.2.72

DRG NO. 3

JOB NO. 207

ARCHITECTURAL CONTROL IN COMMERCIAL AREA ALONG V2 IN SECTOR - 22 B

REAR ELEVATION.