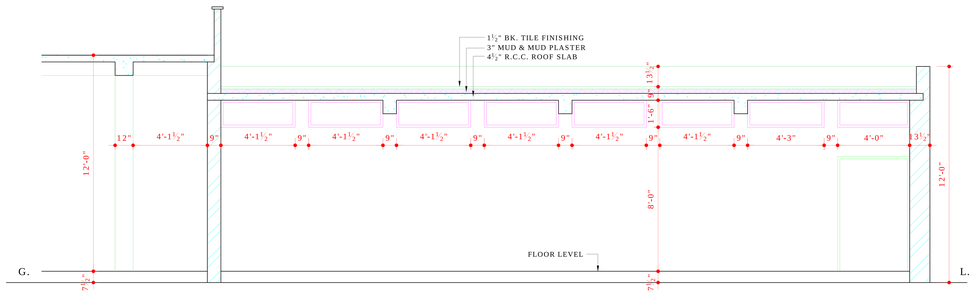

SECTION A-A

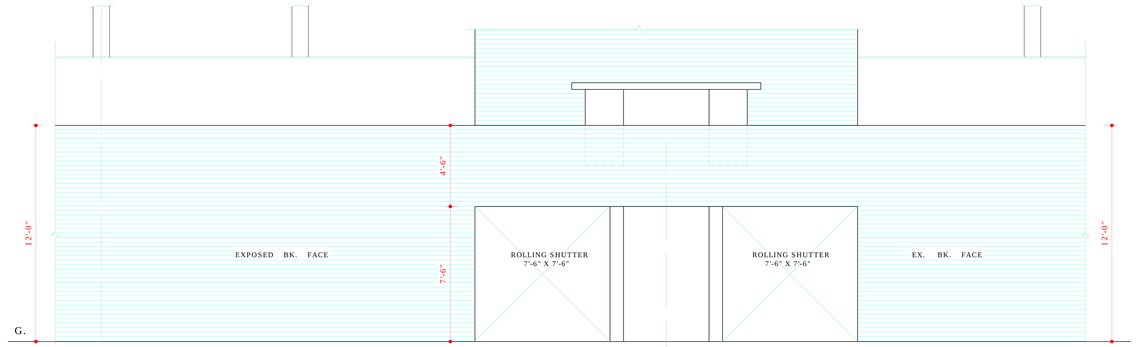

REAR ELEVATION

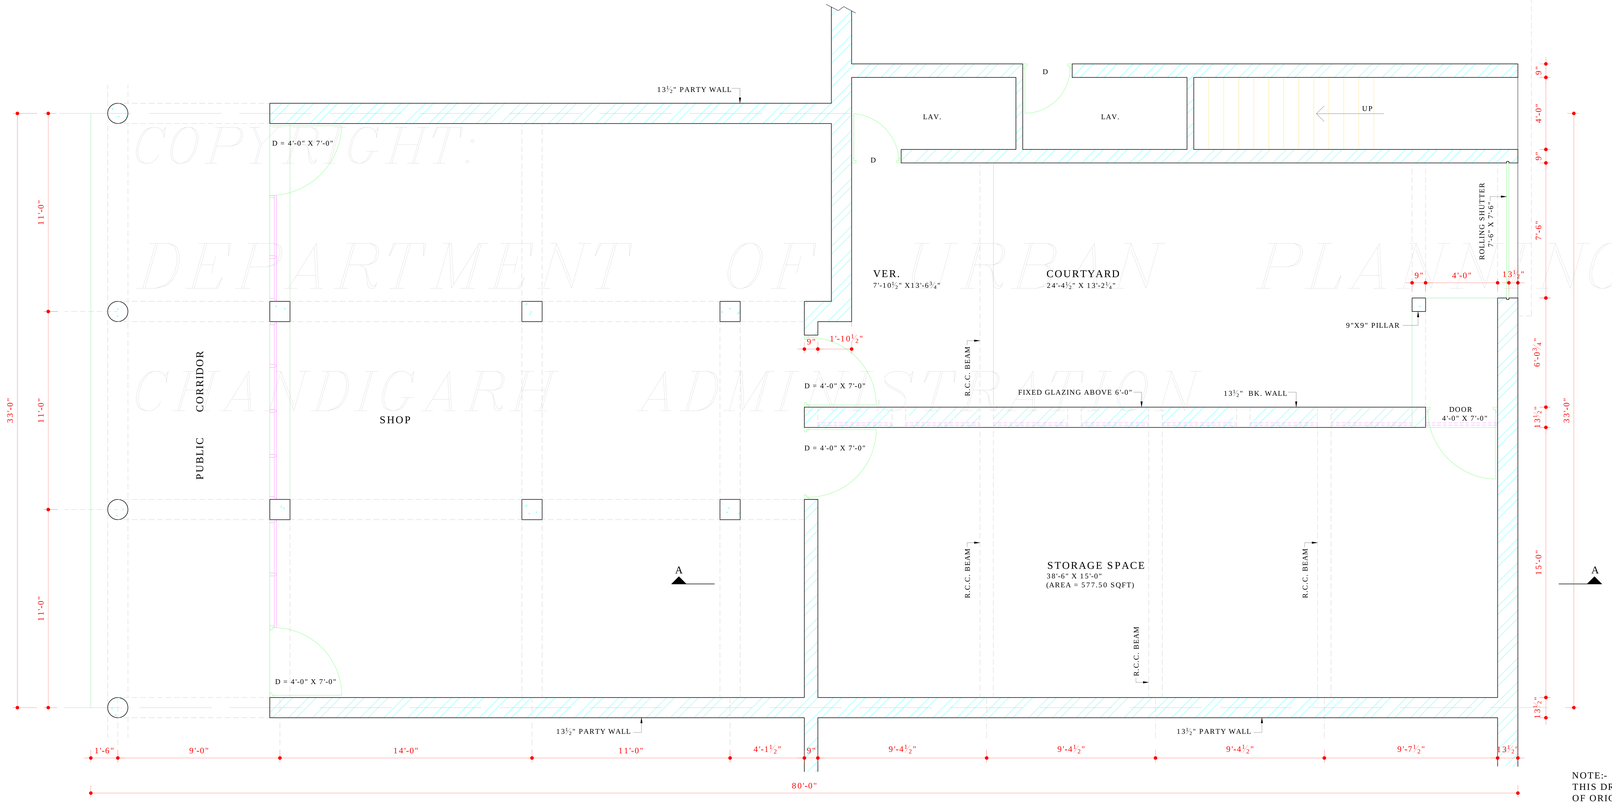

PLAN

COPYRIGHT:
DEPARTMENT OF URBAN PLANNING
CHANDIGARH ADMINISTRATION

NOTE:-
THIS DRAWING IS THE COMPUTERISED REPRODUCTION OF ORIGINAL DRG. NO. 48A JOB NO. 8 DATE- 23-7-08

ATTESTED
Sd/-
M.U. KUREKAR
ASSIST. ARCHITECT.

Sd/- M.S. RANDHAWA.
CHIEF COMMISSIONER
CHANDIGARH

DISCLAIMER
THOUGH EVERY CARE HAS BEEN TAKEN TO PROVIDE THE CORRECT VERSION OF THE ARCHITECTURAL CONTROL ON THIS DIGITIZED (PDF) FORMAT, YET IN CASE OF ANY DISCREPANCY, THE MASTER COPY OF THE ARCHITECTURAL CONTROL APPLICABLE ON EACH SUCH SITE, AS AVAILABLE IN THE COMMERCIAL RECORD OF THE OFFICE OF CHIEF ARCHITECT OR HER/HIS INTERPRETATION WILL OVERRULE THE DIGITIZED FORMAT.

DEPARTMENT OF ARCHITECTURE. PB.

N

S.NO.	NOTES.
1.	COVERED AREA IN THE BACK COURTYARD SHOULD BE RESTRICTED AS SHOWN IN THIS DRAWING.
2.	HIGH GLAZING CAN BE SUBSTITUTED BY BRICK JALI OR LOW GLAZING.
3.	THIS DRG. SUPERCEDES DRG.NO. 21 OF JOB NO. 8.
※	AS PER C.C'S ORDER DATED 15. 3. 71 REVISIONS MADE ON 19. 4. 71 , REAR COURTYARD COVERAGE OPTIONAL PROVIDED.
i.	IT IS IN CONFORMITY WITH THE BUILDING BYE-LAWS.
ii.	ELEVATIONS REMAIN UNALTERED.

Sd/- O.P.MEHTA
19. 4. 71.

Sd/- MANMOHAN SINGH.
CHEIF ADMINISTRATOR 12. 5. 71

S.NO.	DESCRIPTION	DATE
	REVISIONS	

Sd/- M.N.SHARMA 5.11.66. CHIEF ARCHITECT.	Sd/- J.S.DETHE 20.10.66. SENIOR ARCHITECT.
Sd/- S.D.SHARMA ARCHITECT.	Sd/- K.L.KUMAR 27.10.66. ASSTT. ARCHITECT.

OFFICE OF THE
CHIEF ARCHITECT
CHANDIGARH. U.T.

SCALE = 4'-0" TO AN INCH		DATE - 26.10.66.
DRAWN K.L.BHURI / AVTAR SINGH A.S.RATRA.	JOB NO. 8	DRG NO. 48-A

SHOPPING CENTRE 22-D
ADDITIONAL STORAGE
SPACE.

PLAN,ELEVATION & SECTION.