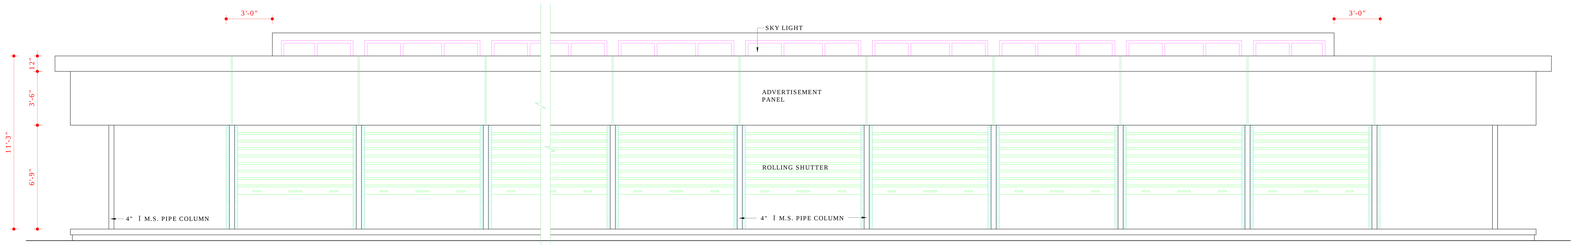

NORTH EAST ELEVATION

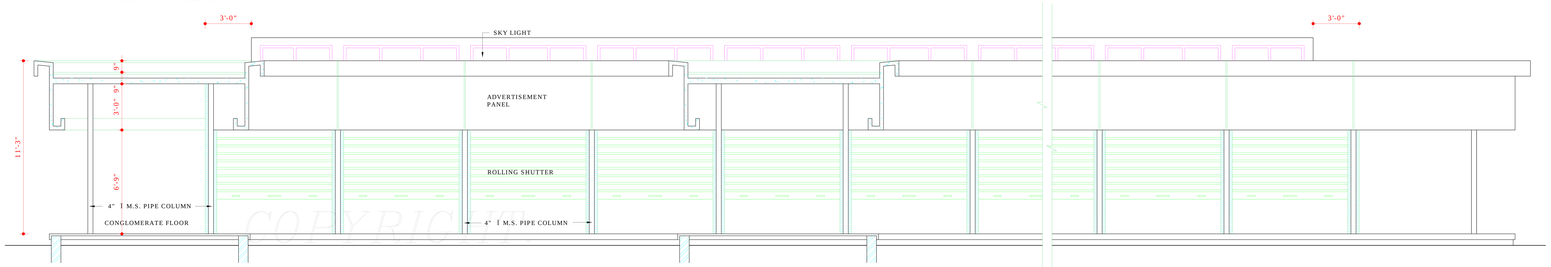

SOUTH WEST ELEVATION (SECTIONAL)

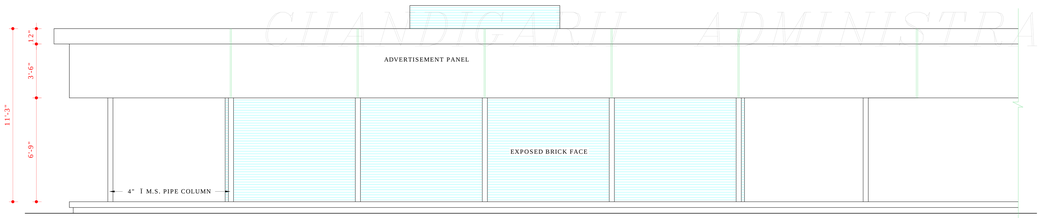

NORTH EAST ELEVATION

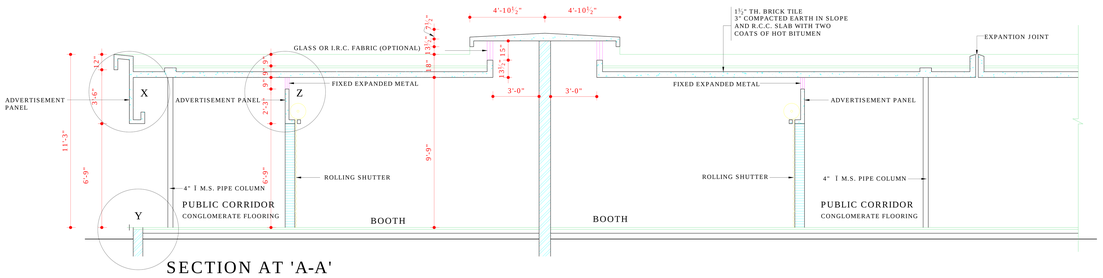

SECTION AT 'A-A'

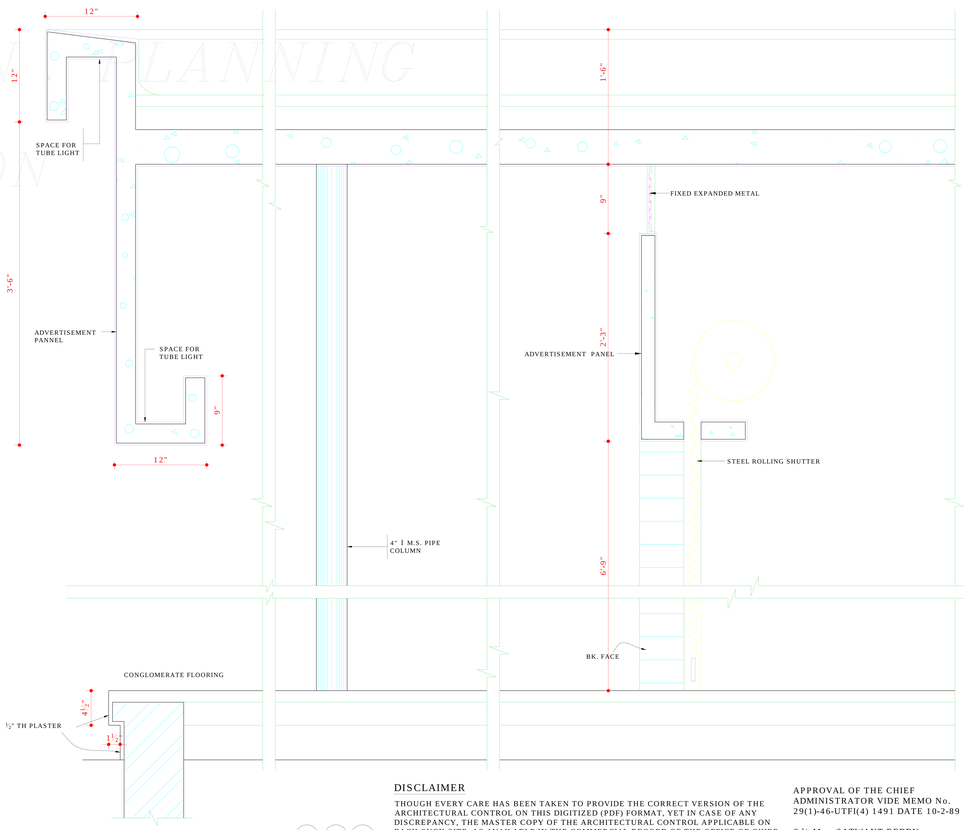

$\frac{1}{8}$" F.S. DETAIL AT X Y Z

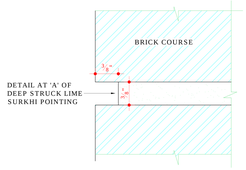

DETAIL AT 'A' OF DEEP STRUCK LIME SURKHI POINTING.

COPYRIGHT
DEPARTMENT OF URBAN PLANNING
CHANDIGARH ADMINISTRATION

DISCLAIMER

THOUGH EVERY CARE HAS BEEN TAKEN TO PROVIDE THE CORRECT VERSION OF THE ARCHITECTURAL CONTROL ON THIS DIGITIZED (PDF) FORMAT, YET IN CASE OF ANY DISCREPANCY, THE MASTER COPY OF THE ARCHITECTURAL CONTROL APPLICABLE ON EACH SUCH SITE, AS AVAILABLE IN THE COMMERCIAL RECORD OF THE OFFICE OF CHIEF ARCHITECT OR HER/HIS INTERPRETATION WILL OVERRULE THE DIGITIZED FORMAT.

APPROVAL OF THE CHIEF ADMINISTRATOR VIDE MEMO No. 29(1)-46-UTFI(4) 1491 DATE 10-2-89

Sd/- Mrs. SATWANT REDDY
CHIEF ADMINISTRATOR

DEPARTMENT OF

ARCHITECTURE U.T.

S.No.	NOTES
1.	THIS DRG. IS THE PROP. OF THE DEPTT. OF ARCH. CHD. U.T. FORMERLY OF THE PB. GOVT. AND MUST NOT BE ALTERED COPIED OR USED IN WHOLE OR IN PARTS WITHOUT THE PERMISSION OF THIS DEPTT. IN WRITING.

NOTE:-
THIS DRAWING HAS BEEN COMPUTERISED
05-06-09 FROM ORIGINAL DRG. No.10
JOB No. 409

S.No.	DESCRIPTION	SIGN	DATE
	REVISIONS		

Sd/- O.P. MEHTA 29.11.88 CHIEF ARCHITECT	Sd/- S.K. MIDHA 28.XI.88 SENIOR ARCHITECT
Sd/- SARBJEET SINGH 25.11.68 ARCHITECT	Sd/- RAKESH GUPTA ASSTT. ARCHITECT

OFFICE OF
THE CHIEF ARCHITECT
CHANDIGARH U.T.

SCALE = 4 FT. TO A INCH.		DATE- 25-11-88
DRAWN BY Sd/-	JOB No. 409	DRG. No. 10
CHECKED BY		

ARCHITECTURAL CONTROL
FOR BOOTHS IN
SECTOR 24 -D, CHANDIGARH

ELEVATIONS AND SECTIONS