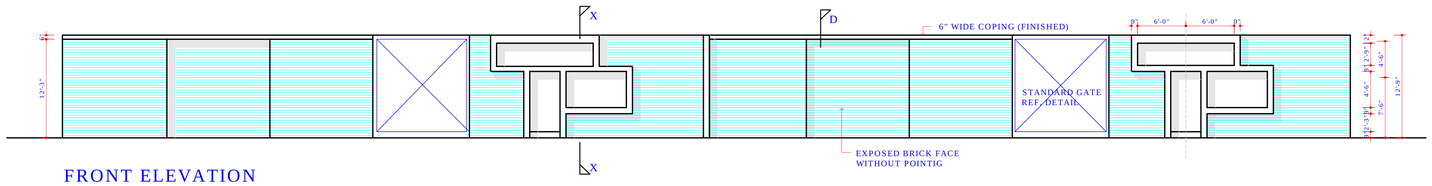

FRONT ELEVATION

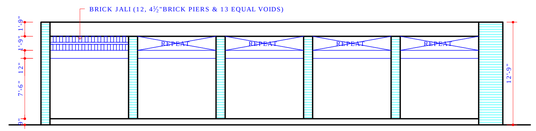

SIDE ELEVATION 'E'

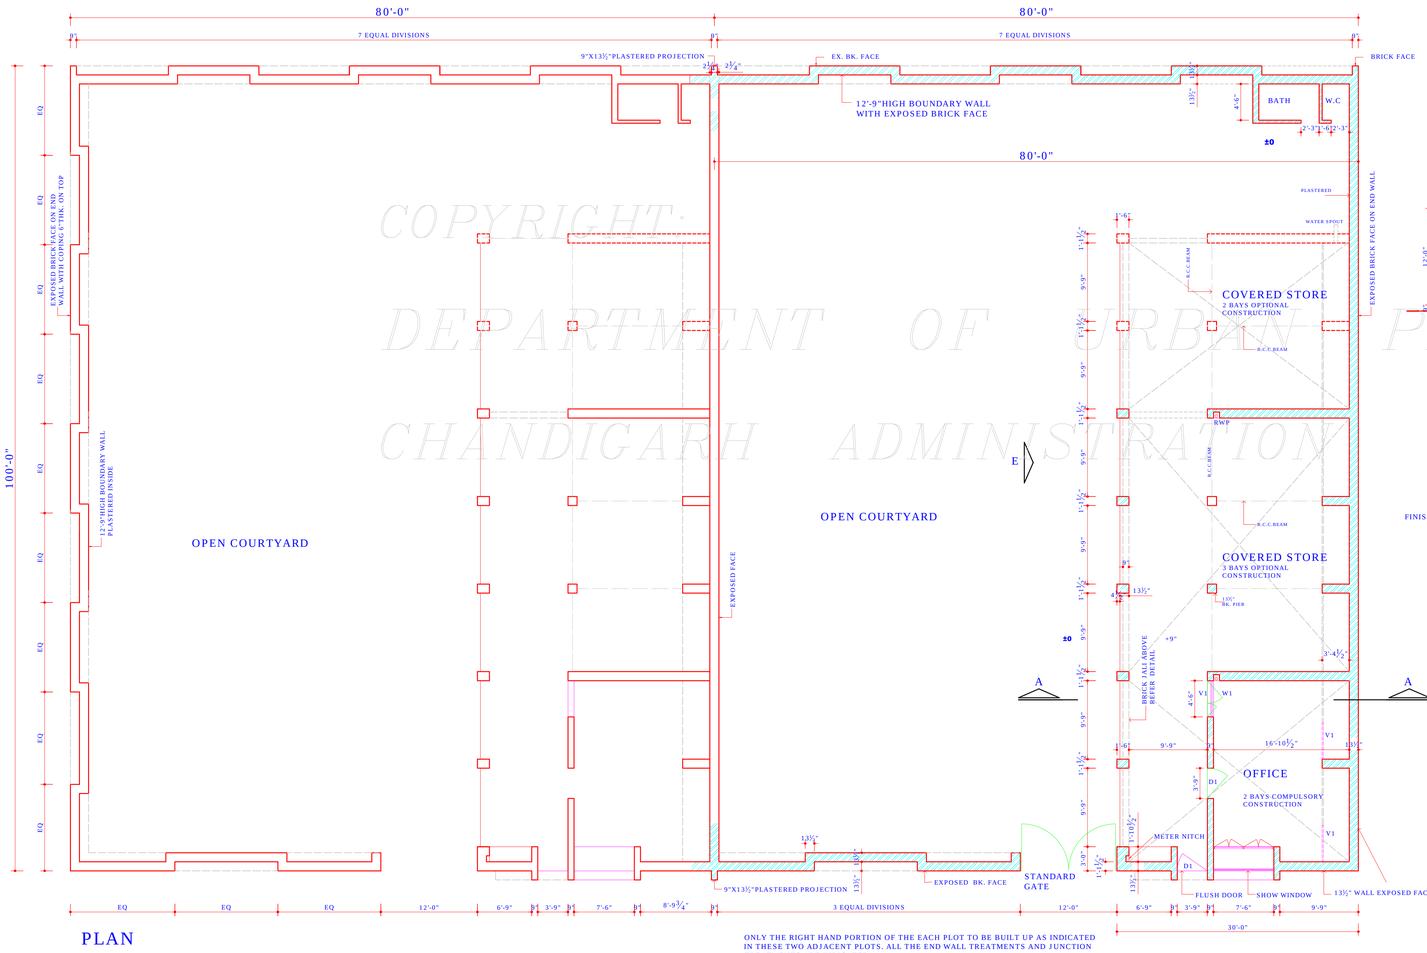

PLAN

ONLY THE RIGHT HAND PORTION OF THE EACH PLOT TO BE BUILT UP AS INDICATED IN THESE TWO ADJACENT PLOTS. ALL THE END WALL TREATMENTS AND JUNCTION TREATMENTS ARE INDICATED.

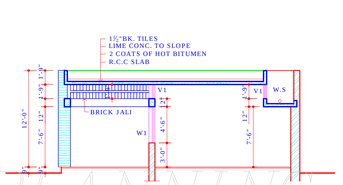

SECTION A-A

DETAIL 'D'

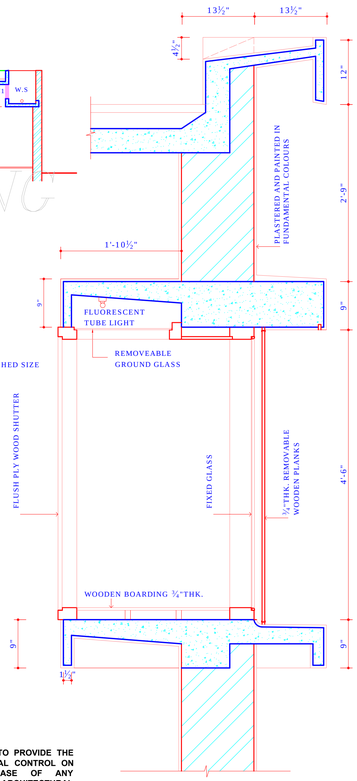

SECTION X-X

COPYRIGHT
DEPARTMENT OF URBAN PLANNING
CHANDIGARH ADMINISTRATION

DISCLAIMER:-

THOUGH EVERY CARE HAS BEEN TAKEN TO PROVIDE THE CORRECT VERSION OF THE ARCHITECTURAL CONTROL ON THIS DIGITIZED(PDF) FORMAT,YET INCASE OF ANY DISCREPANCY, THE MASTER COPY OF THE ARCHITECTURAL CONTROL APPLICABLE ONEACH SUCH SITE, AS AVAILABLE IN THE COMMERCIAL RECORD OF THE OFFICE OF THE CHIEF ARCHITECT OR HER/HIS INTERPRETATION WILL OVERRULE THE DIGITIZED FORMAT.

DEPARTMENT OF URBAN PLANNING U.T, CHANDIGARH

S.No. NOTES

1. THIS DRAWING IS THE PROPERTY OF DEPARTMENT OF URBAN PLANNING AND MUST NOT BE ALTERED, COPIED OR USED IN WHOLE OR IN PART WITHOUT THE PERMISSION OF THIS DEPARTMENT.

2. HEIGHT OF STACKED MATERIAL
   THE HEIGHT OF TIMBER OR THE WOOD PRODUCTS STACKED, OR THAT OF ANY STRUCTURES ERECTED OR REERECTED FOR THE PURPOSE SHALL NOT EXCEED THE HEIGHT OF THE BOUNDARY WALL I.E 12'-9".

3. COVERED STORAGE SHED
   A PORTION OF OPEN COURTYARD MAY BE COVERED WITH THE SHED FOR THE PURPOSES OF STACKING TIMBER OR MANUFACTURED AND FINISHED WOOD PRODUCTS. THE HEIGHT OF ANY SUCH COVERED STORAGE SHED, IF BUILT, SHALL NOT EXCEED THE HEIGHT OF THE BOUNDARY WALL I.E 12'-9" AND SHALL BE CONSTRUCTED ATLEAST 9'-9"AWAY FROM THE MAIN STRUCTURE, DRAWING NO. 4/42 RECOMMENDS AN INTERIOR ARRANGEMENT WHICH MAY BE ADOPTED FOR COVERED STORAGE, IF DESIRED.

   SITE COVERAGE
   THE TOTAL AREA THAT MAY BE BUILT SHALL NOT EXCEED 50% OF THE AREA OF THE SITE I.E THE MAXIMUM PERMISSIBLE AREA THAT MAY BE COVERED SHALL BE 4000 SQ. FT.

   DRAWING REVISED ON 30.7.1957
   DRAWING CHANGED IN RESPECT OF 13½"PARTY WALLS WHICH ARE NOW BE COMMON.

   BOTTOM OF SLAB IN W.C, BATH IN ANY PORTION OF THE PLOT TO BE 7'-6"ONLY FROM THE PLINTH LEVEL. WATER STORAGE TANKS NOT TO EXCEED A HEIGHT OF 12'-9" FROM THE COURTYARD LEVEL.

   VARIATIONS IN ELEVATIONS DUE TO SLOPE AND GROUND LEVEL TO BE AS PER FURTHER INSTRUCTIONS OF ARCHITECT.

   NOTE:
   VERANDAH, IT MAY BE LEFT AS INDICATED ON THE DRAWING OR GLAZED AS PER DESIGN ISSUED BY C.A.

Sd/-
CHIEF ADMINISTRATOR

Sd/-
SENIOR ARCHITECT

OFFICE OF
THE CHIEF ARCHITECT,
CHANDIGARH, U.T.

SCALE:- 1/8" = 1'-0" & 1"= 1'-0"		DATE:
DRAWN BY:	JOB No. 42	DRG. No. 3
CHECKED BY:		

REVISED

TIMBER SHOPS

PLAN, ELEVATIONS & SECTION