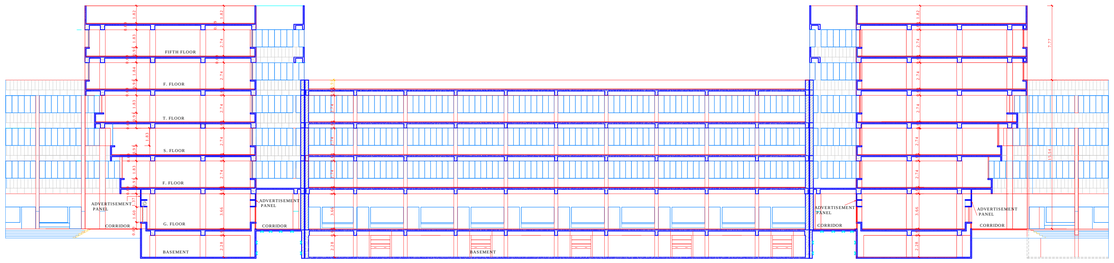

SECTION AT C-C'

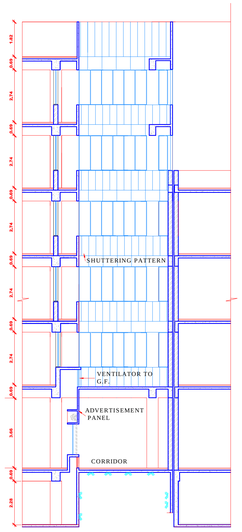

SECTION AT F-F'

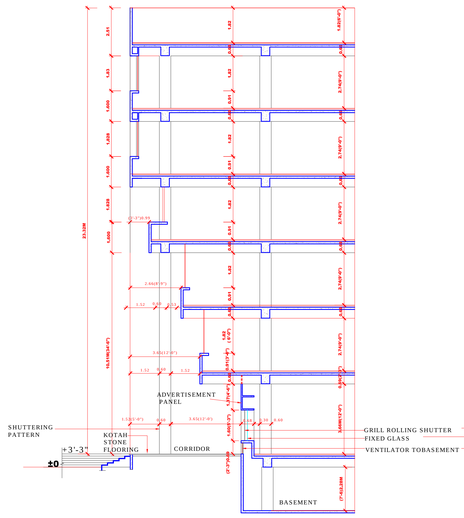

SECTION AT D-D'
SCALE:1:100

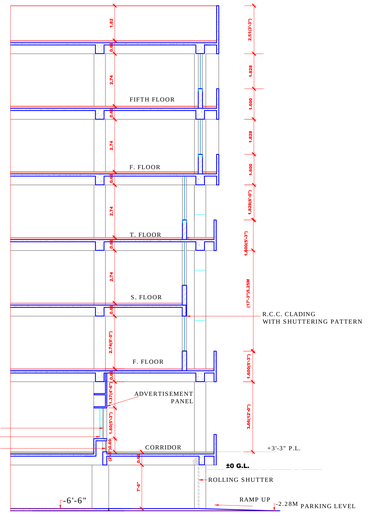

SECTION AT E-E'

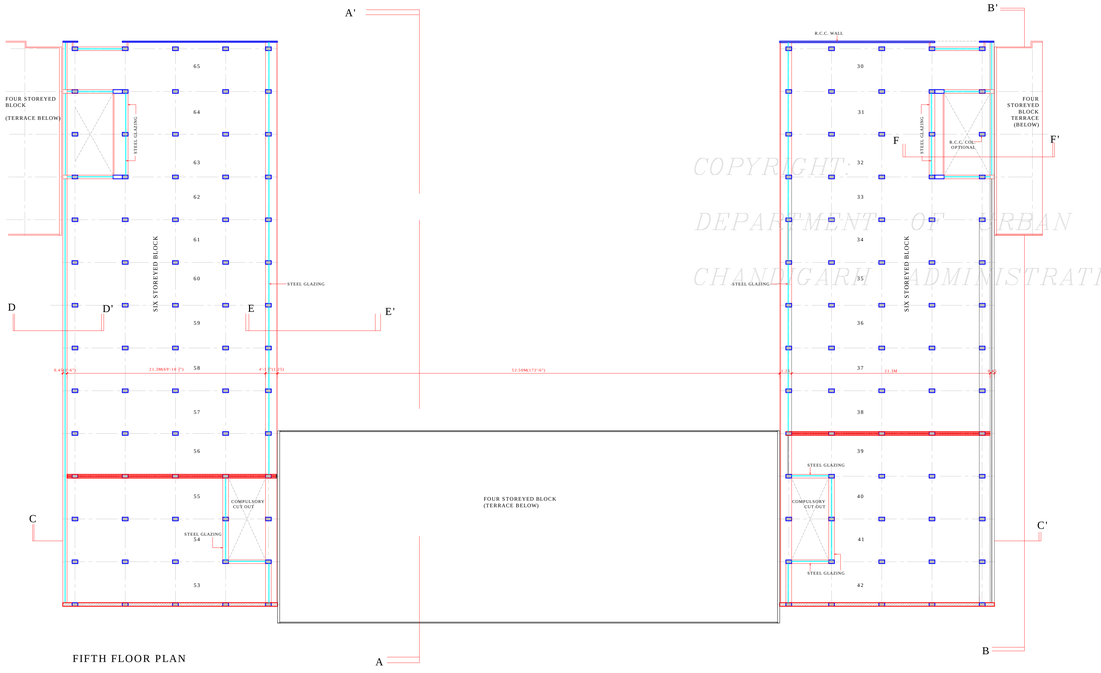

FIFTH FLOOR PLAN

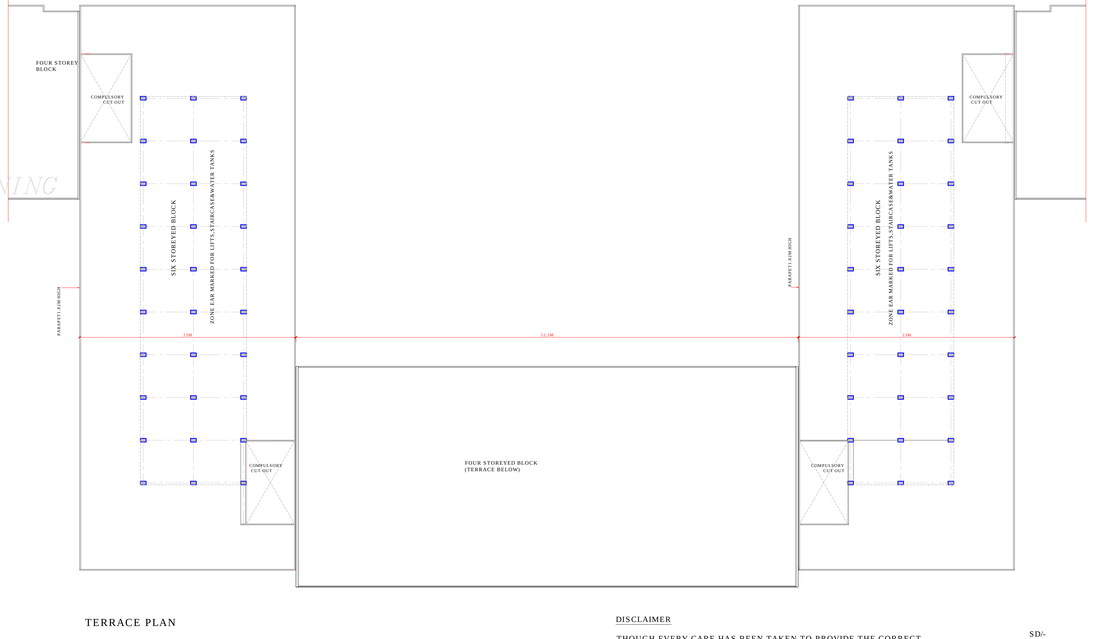

TERRACE PLAN

COPYRIGHT:
DEPARTMENT OF URBAN PLANNING
CHANDIGARH ADMINISTRATION

DISCLAIMER

THOUGH EVERY CARE HAS BEEN TAKEN TO PROVIDE THE CORRECT VERSION OF THE ARCHITECTURAL CONTROL ON THIS DIGITIZED (PDF) FORMAT, YET IN CASE OF ANY DISCREPANCY, THE MASTER COPY OF THE ARCHITECTURAL CONTROL APPLICABLE ON EACH SUCH SITE, AS AVAILABLEIN THE COMMERCIAL RECORD OF THE OFFICE OF CHIEF ARCHITECT OR HER/HIS INTERPRETATION WILL OVERRULE THE DIGITIZED FORMAT.

SD/-
CHIEF ADMINISTRATOR
APPROVAL RECEIVED
VIDE MEMO
NO.3480-UTF(4)95/10768
DATED:30.8.96

DEPARTMENT OF ARCHITECTURE.

S.No.	NOTES.
1.	THIS DRAWING IS THE PROPERTY OF THE DEPARTMENT OF ARCHITECTURE CHD. UT FORMERLY OF THE PB.GOVT. AND MUST NOT BE COPIED, ALTERED OR USED IN WHOLE OR IN PART WITHOUT THE PRIOR PERMISSION OF THIS DEPTT. IN WRITING.
2.	THIS DRG. IS TO BE READ IN CONJUCTION WITH DRG. NO. 17 TO 22/1

NOTES:-
THIS DRAWING IS COMPUTERISED FROM DRG. No. 22/1 JOB No. 2502 ON DATED 24-10-2017

S.No.	PARTITION WALL BETWEEN BAY NO.39-40 OMMITTED AND RELOCATED INTO BAY NO.39 -38 AS PER LOWER FLOOR PLANS	sd/-
	DESCRIPTION	
	REVISION	

sd/- S.K.MIDDHA 20.3.95 CHIEF ARCHITECT.	sd/ SENIOR ARCHITECT.
sd/- RAJ KAPOOR 24.1.95 ARCHITECT.	sd/- P.S. SACHDEVA 20.1.95 ASSTT. ARCHITECT.

OFFICE OF THE CHIEF ARCHITECT CHANDIGARH ADMN.

SCALE = 1:100 1:200		DATE- 5-12-94
REDRAWN BY	JOB No. 2502	DRG. No. 22/1
CHECKED BY:-		

ARCH.CONTROL OF COMMERCIAL BELT ALONG DAKSHAN MARG, SEC-31 A CHD

PLANS &SECTIONS (FIFTH &TERRACE)(SITE NO. 30-65)