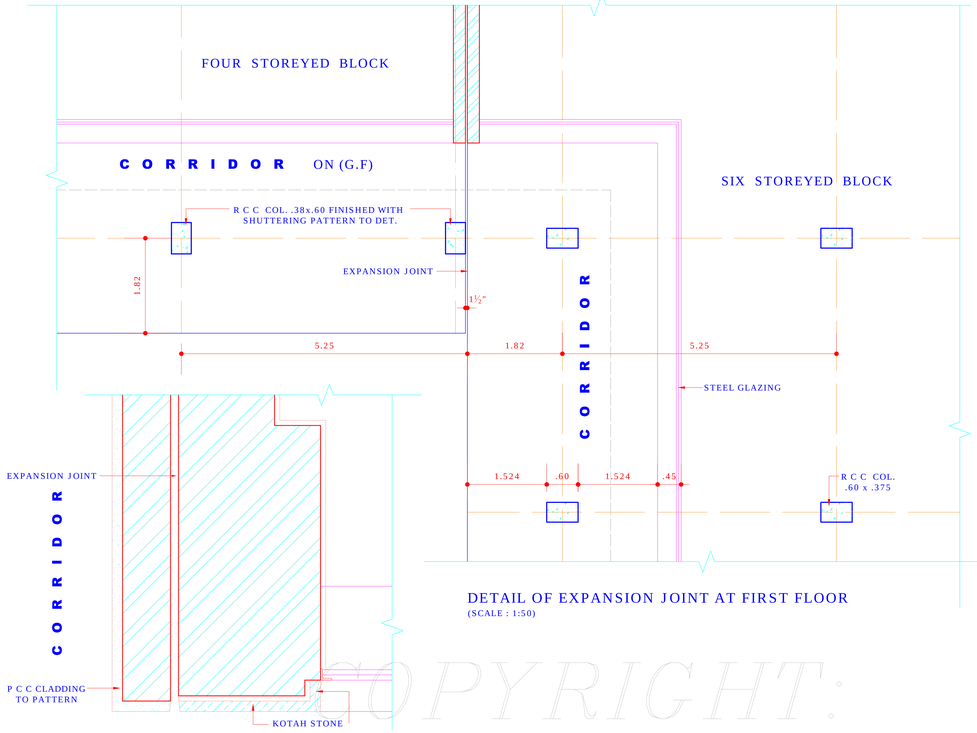


DETAIL OF EXPANSION JOINT AT FIRST FLOOR
(SCALE : 1:50)

⅛ F.S DETAIL AT 'B'

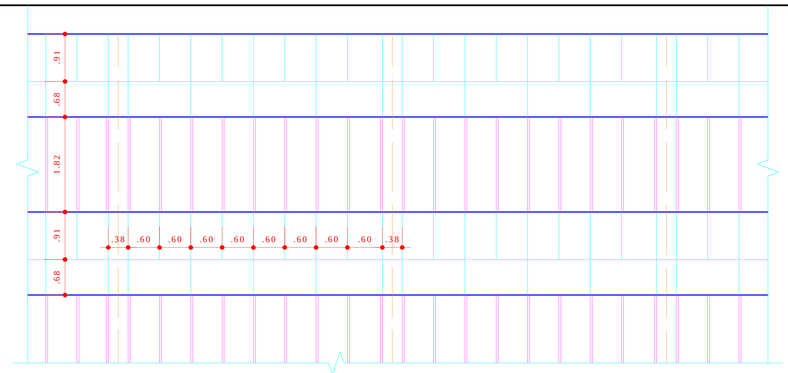


STD. DESIGN OF SHUTTERING PATTERN ON THE FACIA
(SCALE : 1:50)

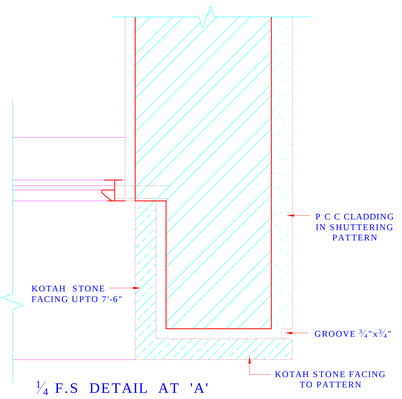


¼ F.S DETAIL AT 'A'

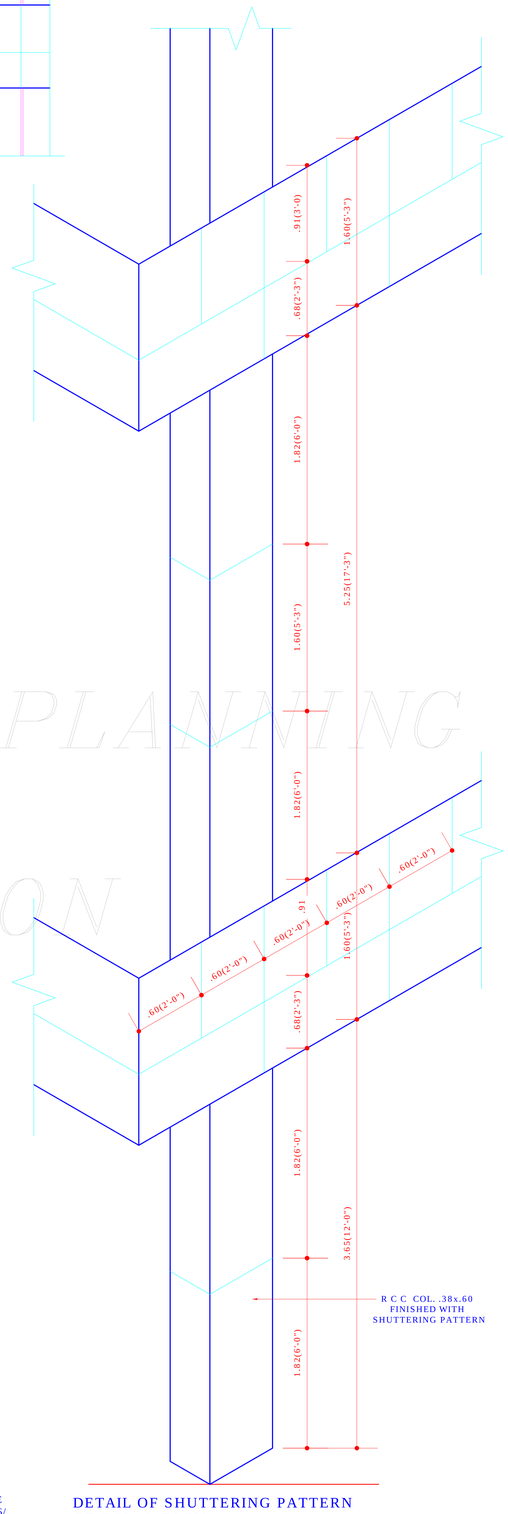


DETAIL OF SHUTTERING PATTERN OF COL. & FACIA

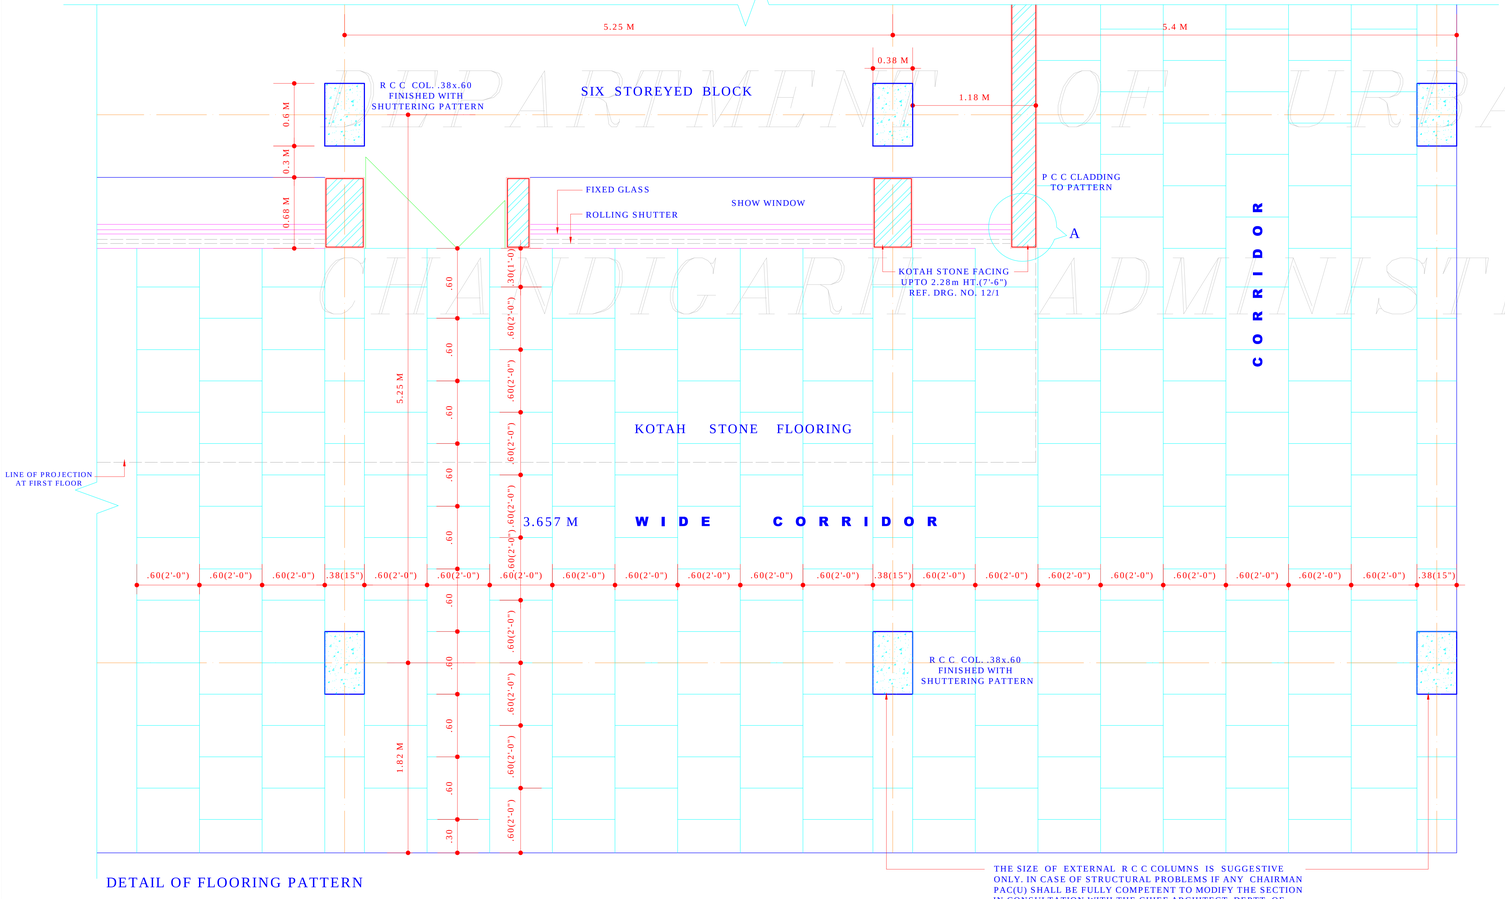
5.25 M
0.38 M
5.4 M
1.18 M
R C C COL. .38x.60 FINISHED WITH SHUTTERING PATTERN
SIX STOREYED BLOCK
0.6 M
0.3 M
0.68 M
FIXED GLASS
ROLLING SHUTTER
SHOW WINDOW
P C C CLADDING TO PATTERN
A
KOTAH STONE FACING UPTO 2.28m HT.(7'-6") REF. DRG. NO. 12/1
C O R R I D O R
KOTAH STONE FLOORING
LINE OF PROJECTION AT FIRST FLOOR
5.25 M
3.657 M
W I D E C O R R I D O R
1.82 M
.60(2'-0") .60(2'-0") .60(2'-0") .38(15") .60(2'-0") .60(2'-0") .60(2'-0") .60(2'-0") .60(2'-0") .60(2'-0") .60(2'-0") .38(15") .60(2'-0") .60(2'-0") .60(2'-0") .60(2'-0") .60(2'-0") .60(2'-0") .60(2'-0") .38(15")
.30(1'-0") .60(2'-0") .60(2'-0") .60(2'-0") .60(2'-0") .60(2'-0") .60(2