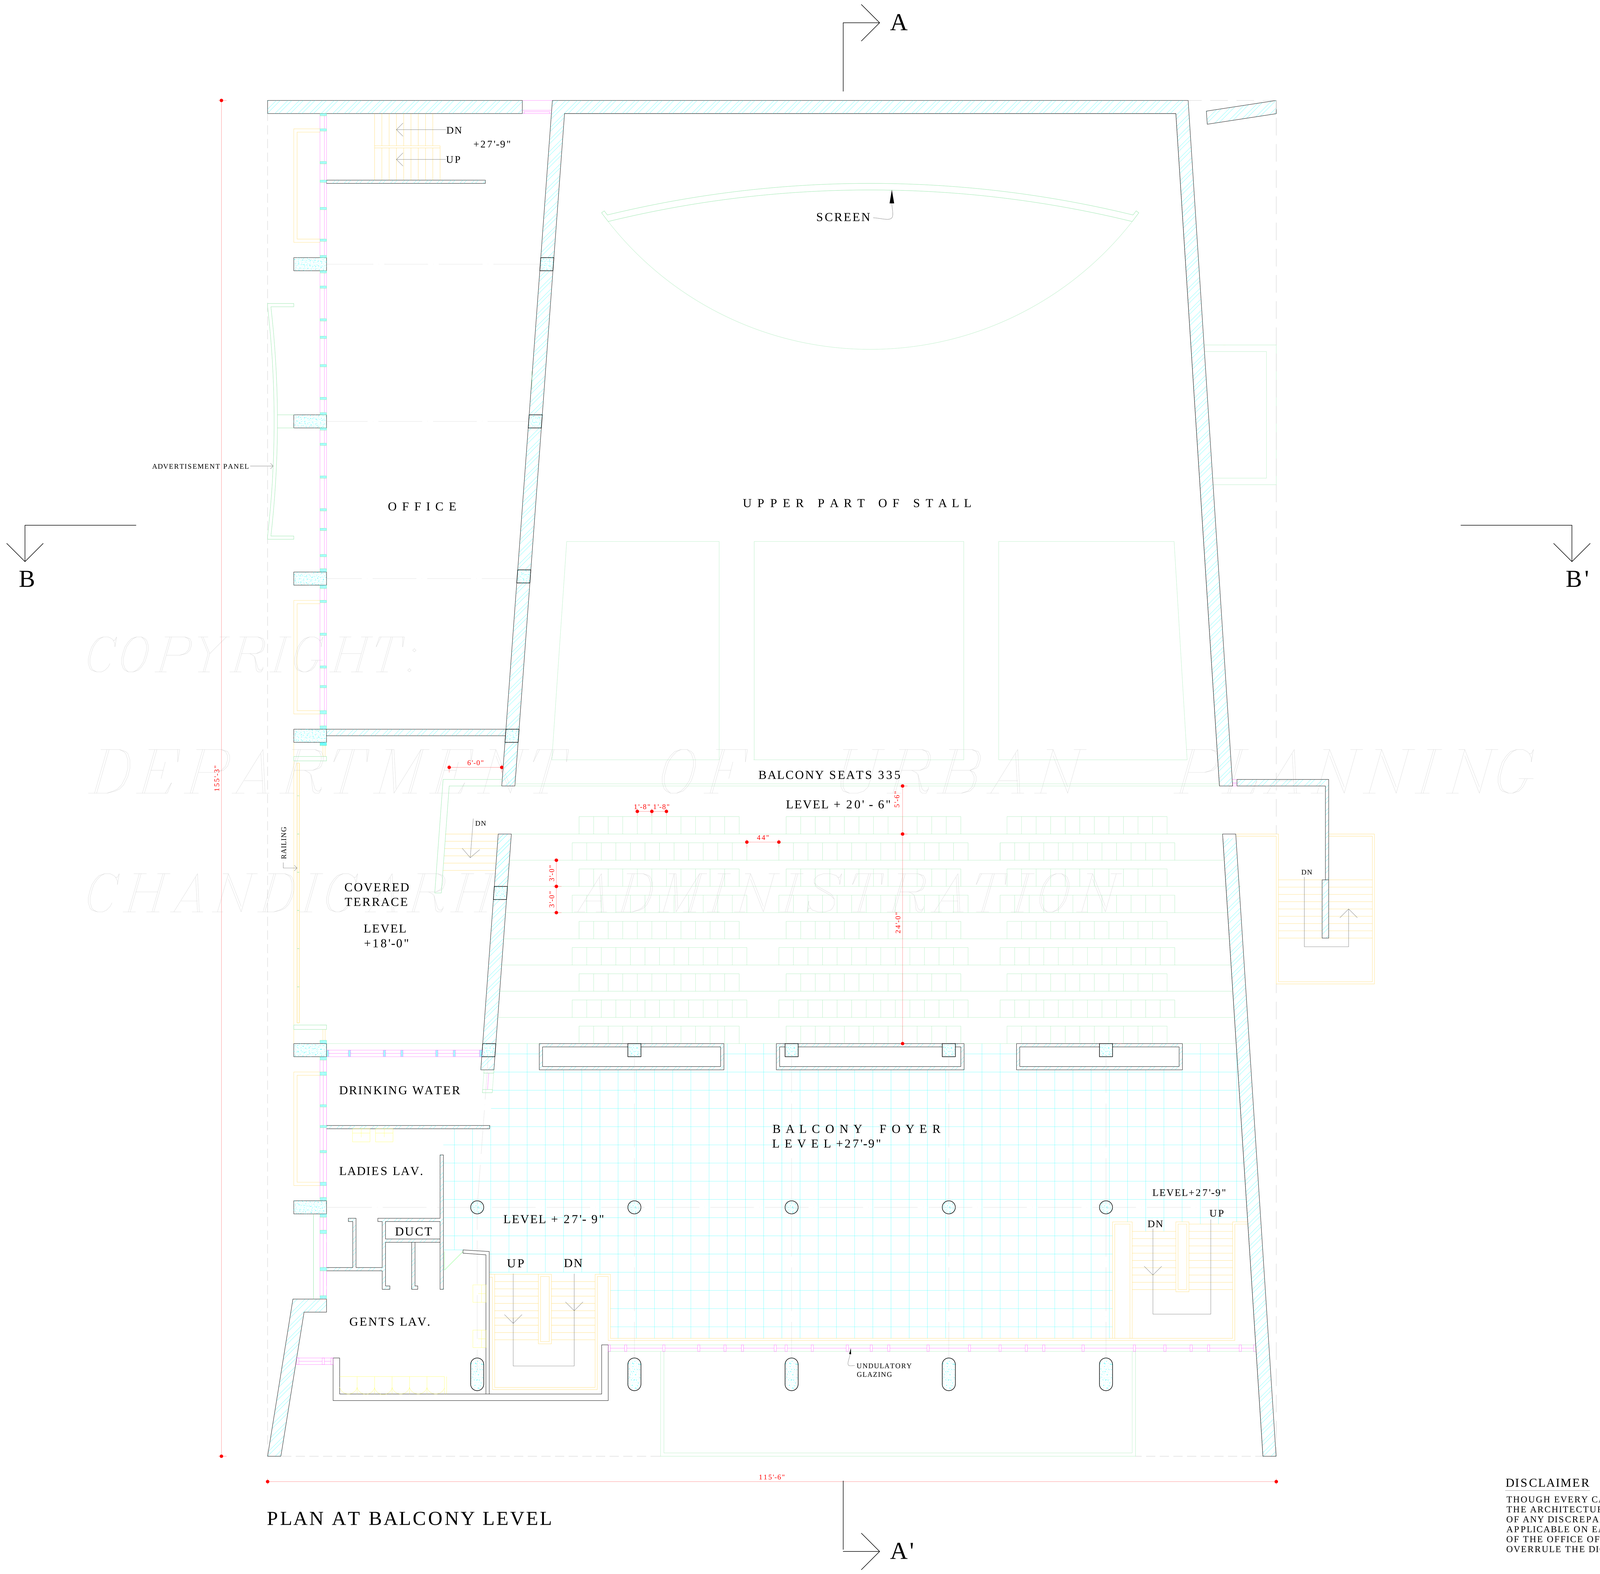

PLAN AT BALCONY LEVEL

COPYRIGHT:
DEPARTMENT OF URBAN PLANNING
CHANDIGARH ADMINISTRATION

APPROVAL OF THE CHIEF ADMINISTRATOR
RECEIVED VIDE HIS OFFICE MEMO
No. 602-U.T.F.I. (2) 83/2807 DATED-25.2.83

Sd/- SEWA SINGH

CHIEF ADMINISTRATOR

DISCLAIMER

THOUGH EVERY CARE HAS BEEN TAKEN TO PROVIDE THE CORRECT VERSION OF THE ARCHITECTURAL CONTROL ON THIS DIGITIZED (PDF) FORMAT, YET IN CASE OF ANY DISCREPANCY, THE MASTER COPY OF THE ARCHITECTURAL CONTROL APPLICABLE ON EACH SUCH SITE, AS AVAILABLE IN THE COMMERCIAL RECORD OF THE OFFICE OF CHIEF ARCHITECT OR HER/HIS INTERPRETATION WILL OVERRULE THE DIGITIZED FORMAT.

DEPARTMENT OF ARCHITECTURE U.T.

S.No.	NOTES:-
.	THIS DRG. IS THE PROPERTY OF THE DEPTT. OF ARCHITECTURE U.T. CHD. AND FORMERLY OF THE Pb. GOVT. AND MUST NOT BE ALTERED COPIED OR USED IN WHOLE OR IN PART WITHOUT THE PERMISSION OF THIS DEPTT. IN WRITING.
.	THIS DRG. IS TO BE READ TOGETHER WITH DRG. No. 1 TO 4 & 6 TO 10 JOB 2123 SHOWING VARIOUS ASPECTS OF DESIGN OF CINEMA TO BE CONSTRUCTED.
	CONTD. FROM DRG. No. 4 JOB 2123
14.	THE COMPULSORY PUBLIC SPACES INDICATED IN THE DRGS. SHALL BE LEFT UNHINDERED & UNENCROACHED FOR EXCLUSIVE USE AS A PUBLIC SPACE. THE PATTERN OF PAVING AND THE SPECIFICATIONS FOR THE SPACE SHALL BE STRICTLY IN ACCORDANCE WTH PATTERN SHOWN ON THE DRGS., THE MAINTAINANCE OF WHICH SHALL STRICTLY BE THE RESPONSIBILITY OF THE OWNER AND TO THE SATISFACTION OF THE CHIEF ADMINISTRATOR.
15.	THE CONSTRUCTION OF THE BUILDING SHALL BE OF REINFORCED CEMENT CONCRETE. THE TEXTURE AND FINISH OF REINFORCED CEMENT CONCRETE WORK FOR ALL FACADES AND THE UNDER SIDE OF SLABS TO BE LEFT AS OBTAINED ON REMOVAL OF STEEL SHUTTERING i.e. 2'-0" x 4'-0" AND NO SUCH SURFACE SHALL BE PLASTERED OR PAINTED.]
16.	NO PARKING SHALL BE PERMITTED AT THE PLACES OTHER THAN THE SPECIFICALLY SPECIFIED AND INDICATED IN THE ARCHITECTURAL CONTROL SHEETS.
17.	NUMBER OF SEATS IN THE AUDITORIUM SHALL NOT EXCEED THAN 984.
18.	CHANGES OF MINOR NATURE WHICH DO NOT VIOLATE THE CONCEPT OF THE DESIGN OF ARCH. CONTROL MAY BE ALLOWED PROVIDED APPROVAL OF THE CHIEF ADMINISTRATOR IS OBTAINED BEFORE MAKING SUCH CHANGES IN THE BUILDINGS.
19.	INTERIOR DECORATION & COLOUR SCHEME IN SIDE THE BUILDING SHALL BE CARRIED OUT WITH THE PRIOR APPROVAL OF THE CHIEF ADMINISTRATOR & TO HIS SATISFACTION.
	NOTE:- THIS DRAWING HAS BEEN COMPUTERISED ON 28-05-10 FROM DRG. No. 5 JOB No. 2123

S.No	DESCRIPTION
	REVISIONS

CHIEF ADMINISTRATOR

Sd/- SURJEET SINGH 10.12.81 CHIEF ARCHITECT	Sd/- V.P. ARORA SENIOR ARCHITECT.
Sd/- IQBAL SINGH 3.12.81 ARCHITECT.	Sd/- AVTAR SINGH 3.12.81 ASSTT. ARCHITECT.

OFFICE OF
THE CHIEF ARCHITECT
CHANDIGARH U.T.

SCALE : 8 FEET TO AN INCH	DATE: 2.12.81

DRAWN	JOB No. 2123	DRG. No. 5
CHECKED		

ARCHITECTURAL CONTROL SHEET FOR CINEMA IN SECTOR 32-C CHANDIGARH

PLAN AT BALCONY LEVEL +27'-9"