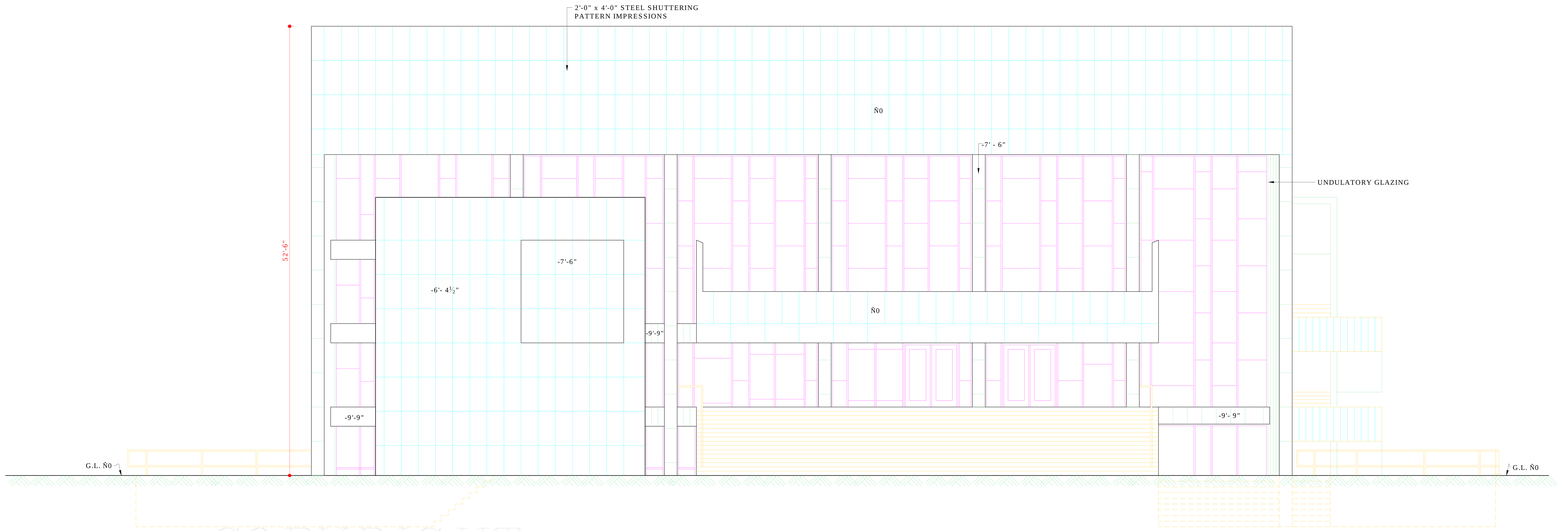

FRONT ELEVATION

COPYRIGHT
DEPARTMENT OF URBAN PLANNING
CHANDIGARH ADMINISTRATION

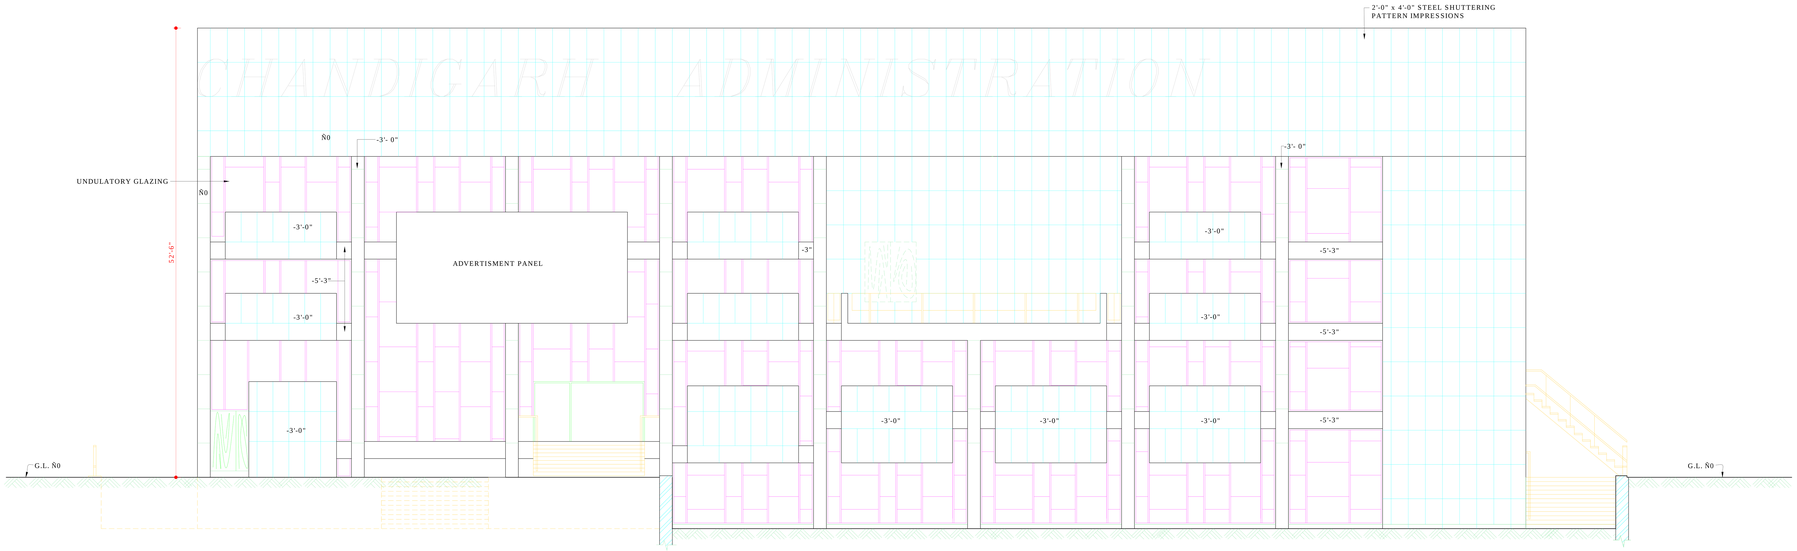

LEFT SIDE ELEVATION

DISCLAIMER

THOUGH EVERY CARE HAS BEEN TAKEN TO PROVIDE THE CORRECT VERSION OF THE ARCHITECTURAL CONTROL ON THIS DIGITIZED (PDF) FORMAT, YET IN CASE OF ANY DISCREPANCY, THE MASTER COPY OF THE ARCHITECTURAL CONTROL APPLICABLE ON EACH SUCH SITE, AS AVAILABLE IN THE COMMERCIAL RECORD OF THE OFFICE OF CHIEF ARCHITECT OR HER/HIS INTERPRETATION WILL OVERRULE THE DIGITIZED FORMAT.

DEPARTMENT OF ARCHITECTURE U.T.

S.No.	NOTES:-
.	THIS DRG. IS THE PROPERTY OF THE DEPTT. OF ARCHITECTURE U.T. CHD AND FORMERLY OF THE PB. GOVT. AND MUST NOT BE ALTERED COPIED OR USED IN WHOLE OR IN PART WITHOUT THE PERMISSION OF THIS DEPTT. IN WRITING.
.	THIS DRG. IS TO BE READ TOGETHER WITH DRG. Nos.1 TO 8 & 10 JOB No. 2123 SHOWING VARIOUS ASPECTS OF DESIGN OF CINEMA TO BE CONSTRUCTED.

APPROVAL OF THE CHIEF ADMINISTRATOR RECEIVED VIDE HIS OFFICE MEMO No.602-U.T.F.I(2) -83/2807 DATED 25.2.83

Sd. SEWA SINGH
25.2.83
CHIEF ADMINISTRATOR

NOTE:-
THIS DRAWING HAS BEEN COMPUTERISED ON 10-11-10 FROM DRG. No. 9 JOB No. 2123

S.No	DESCRIPTION

REVISIONS

CHIEF ADMINISTRATOR

Sd/- SURJEET SINGH 10.12.81 CHIEF ARCHITECT	Sd/- V.P. ARORA SENIOR ARCHITECT.
Sd/- IQBAL SINGH 3.12.81 ARCHITECT.	Sd/- AVTAR SINGH 3.12.81 ASSTT. ARCHITECT.

OFFICE OF
THE CHIEF ARCHITECT
CHANDIGARH U.T.

SCALE : 8 FEET TO AN INCH		DATE: 2.12.81
DRAWN	JOB No. 2123	DRG. No. 9
CHECKED		

ARCHITECTURAL CONTROL SHEET FOR CINEMA IN SECTOR 32-C CHANDIGARH

ELEVATIONS