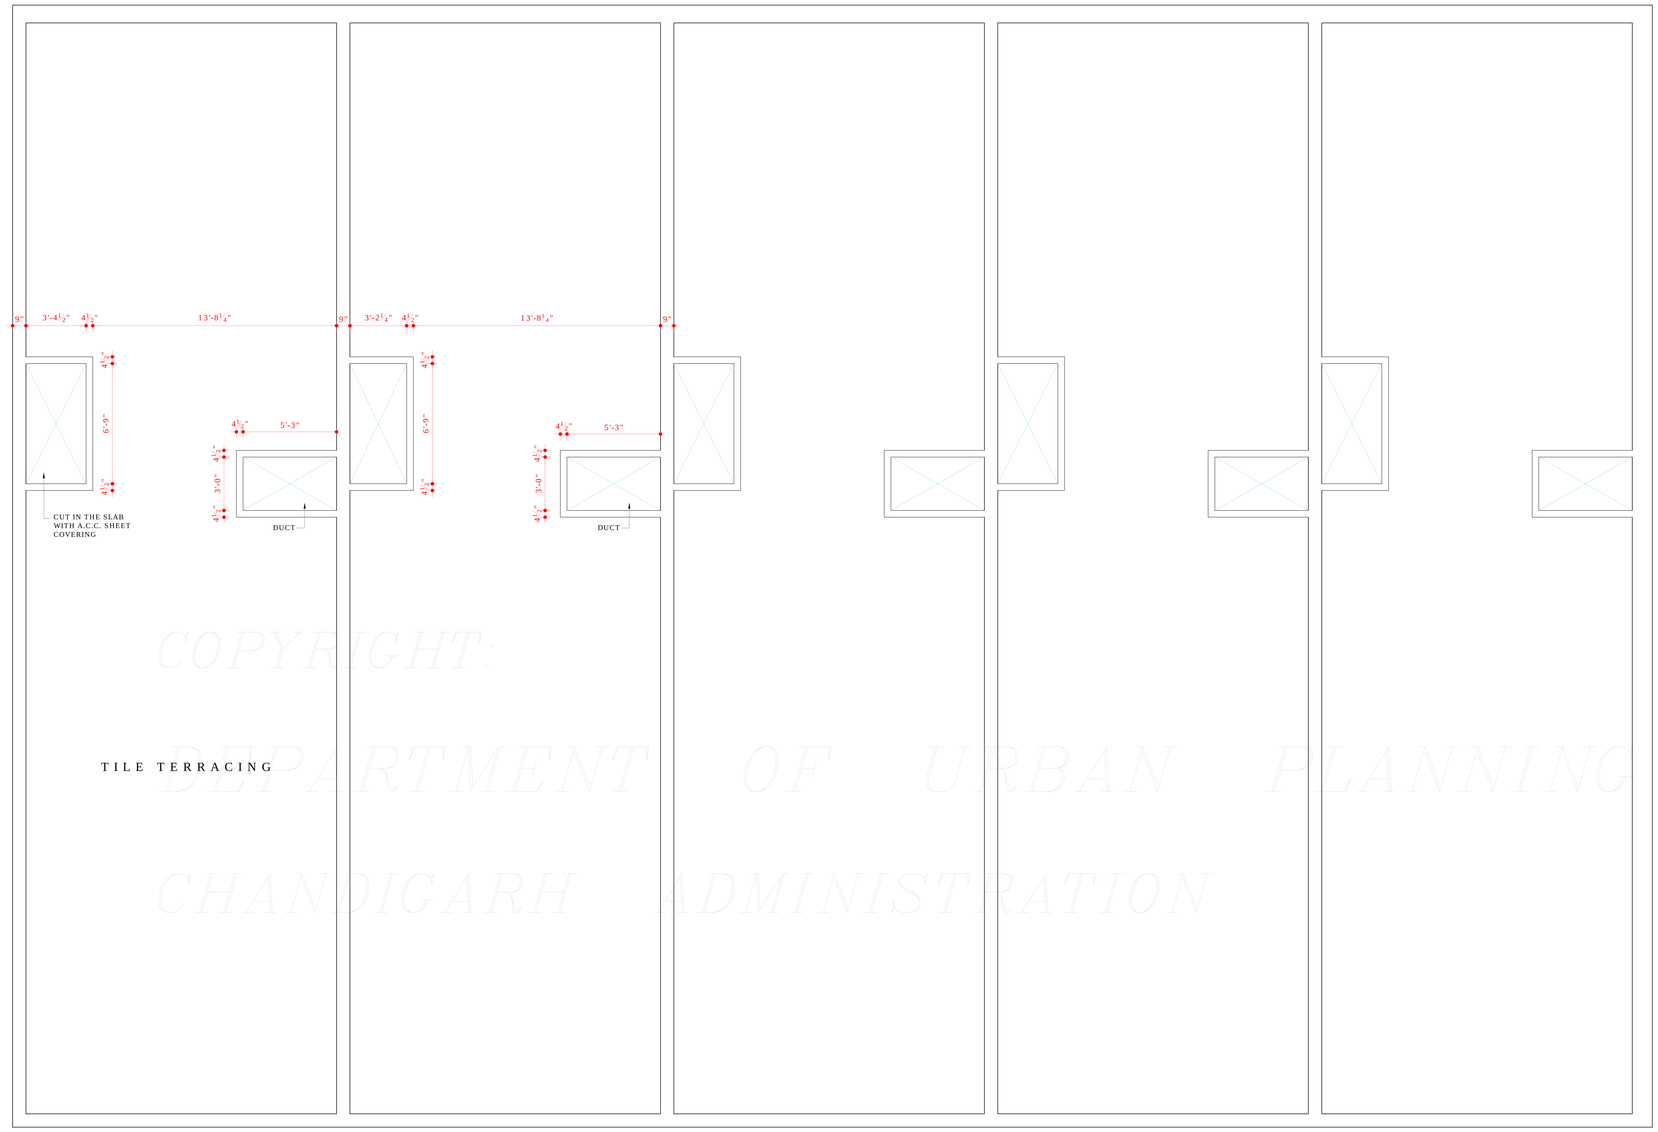

COPYRIGHT:
DEPARTMENT OF URBAN PLANNING
CHANDIGARH ADMINISTRATION

TERRACE FLOOR PLAN

Sd/- RAM GOPAL
CHIEF ADMINISTRATOR
CHANDIGARH ADMINISTRATION
CHANDIGARH

APPROVAL OF THE CHIEF ADMINISTRATOR RECEIVED VIDE HIS OFFICE MEMO No. 9041 UTFI(2)-78/21325 DATED 5-12-78

DISCLAIMER

THOUGH EVERY CARE HAS BEEN TAKEN TO PROVIDE THE CORRECT VERSION OF THE ARCHITECTURAL CONTROL ON THIS DIGITIZED (PDF) FORMAT, YET IN CASE OF ANY DISCREPANCY, THE MASTER COPY OF THE ARCHITECTURAL CONTROL APPLICABLE ON EACH SUCH SITE, AS AVAILABLE IN THE COMMERCIAL RECORD OF THE OFFICE OF CHIEF ARCHITECT OR HER/HIS INTERPRETATION WILL OVERRULE THE DIGITIZED FORMAT.

DEPARTMENT OF ARCHITECTURE CHD.

S.No.	NOTES
1.	THIS DRAWING IS THE PROPERTY OF THE DEPARTMENT OF ARCHITECTURE UNION TERRITORY CHANDIGARH, FORMERLY OF THE PUNJAB GOVERNMENT AND MUST NOT BE ALTERED COPIED OR USED IN WHOLE OR IN PART THERE OF WITHOUT PERMISSION OF THIS DEPARTMENT IN WRITING.
2.	THIS DRAWING IS TO BE READ WITH DRAWING No. 2 TO 4 & 6 TO 8 OF JOB No. 1051.

THIS DRG. IS ACTUALLY TRACED FROM DRG. No. 5 JOB No. 1051

NOTE:-
THIS DRAWING HAS BEEN COMPUTERISED ON 30-07-09 FROM ORIGINAL DRG. No. 5 JOB No. 1051

ATTESTED
Sd/- AVTAR SINGH
25-4-85
ASSTT. ARCHITECT

Sd/- M.N. SHARMA 3-6-78 CHIEF ARCHITECT	Sd/- H.S. CHOPRA 1-6-78 SENIOR ARCHITECT
Sd/- IQBAL SINGH 1-6-78 ARCHITECT	Sd/- AVTAR SINGH 1-6-78 ASSTT. ARCHITECT

OFFICE OF
THE CHIEF ARCHITECT
CHANDIGARH

SCALE = ¼" TO A FOOT		DATE
Sd/- RAUNAK SINGH DRAWN CHKD. Sd/- AVTAR SINGH	DRG. No. 5	JOB No. 1051

SHOP-CUM OFFICES
SECTOR 32-C & D CHD.
ARCHI CONTROL SHEET

TERRACE FLOOR PLAN