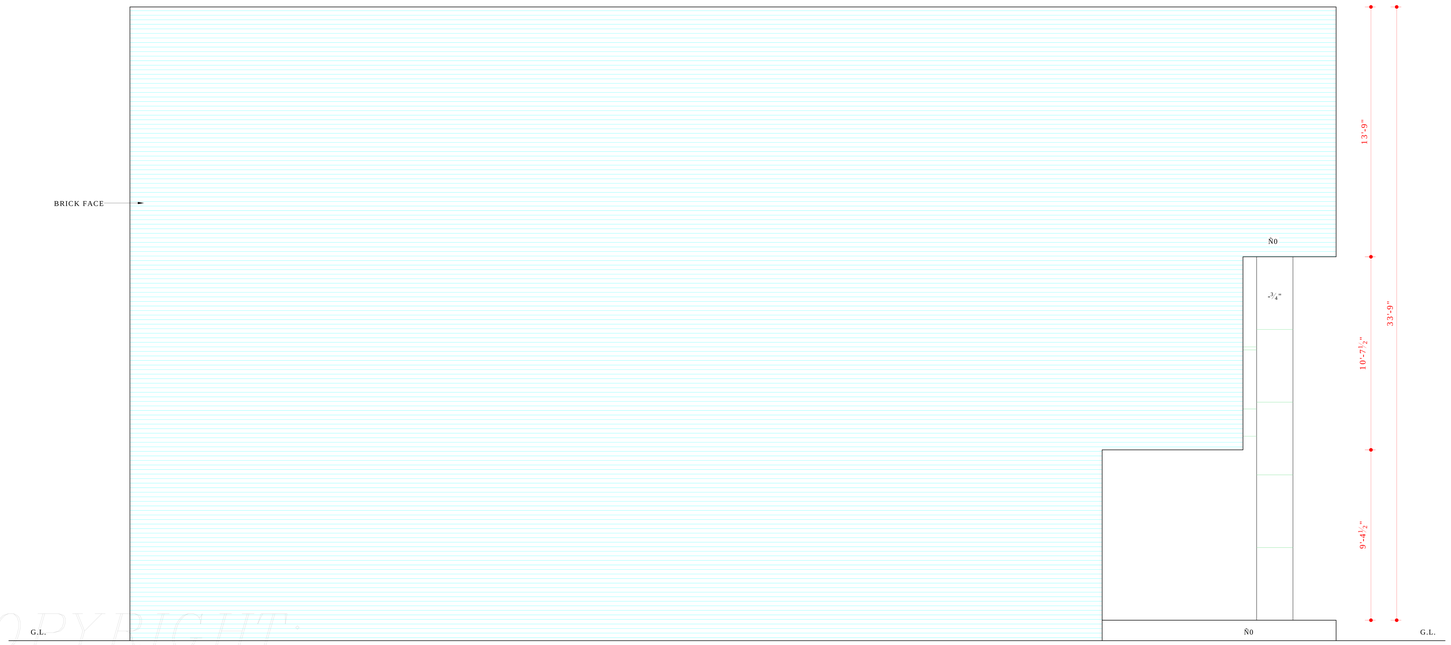

LEFT SIDE ELEVATION

COPYRIGHT:
DEPARTMENT OF URBAN PLANNING
CHANDIGARH ADMINISTRATION

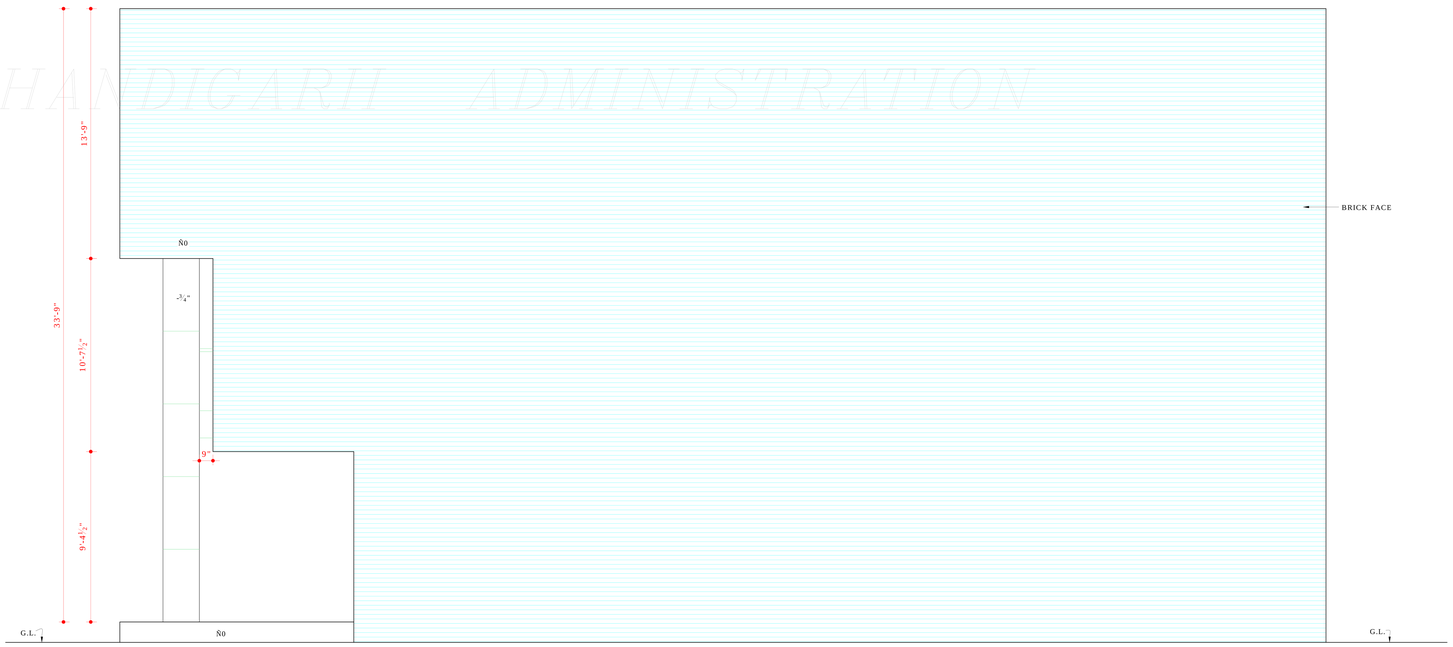

RIGHT SIDE ELEVATION

Sd/- RAM GOPAL
CHIEF ADMINISTRATOR
CHANDIGARH ADMINISTRATION
CHANDIGARH

APPROVAL OF THE CHIEF ADMINISTRATION RECEIVED VIDE HIS OFFICE MEMO No. 9041-UTFI(2)-78/21325 DATED 5-12-78

DISCLAIMER

THOUGH EVERY CARE HAS BEEN TAKEN TO PROVIDE THE CORRECT VERSION OF THE ARCHITECTURAL CONTROL ON THIS DIGITIZED (PDF) FORMAT, YET IN CASE OF ANY DISCREPANCY, THE MASTER COPY OF THE ARCHITECTURAL CONTROL APPLICABLE ON EACH SUCH SITE, AS AVAILABLE IN THE COMMERCIAL RECORD OF THE OFFICE OF CHIEF ARCHITECT OR HER/HIS INTERPRETATION WILL OVERRULE THE DIGITIZED FORMAT.

DEPARTMENT OF ARCHITECTURE CHD.

S.NO.	NOTES.
1.	THIS DRG. IS THE PROPERTY OF THE DEPARTMENT OF ARCHITECTURE UNION TERRITORY CHANDIGARH FORMERLY OF THE PUBJAB GOVERNMENT AND MUST NOT BE ALTERED, COPIED OR USED IN WHOLE OR IN PART WITHOUT THE PERMISSION OF THIS DEPARTMENT IN WRITING.
2.	THIS DRAWING IS TO BE READ WITH DRAWING No. 2 TO 7 OF JOB No. 1051.

THIS DRG. IS ACTUALLY TRACED FROM DRG. No. 8 JOB No. 1051

NOTE:-
THIS DRAWING HAS BEEN COMPUTERISED ON 30-07-09 FROM ORIGINAL DRG. No. 8 JOB No. 1051

ATTESTED
Sd/-
AVTAR SINGH
25-4-85
ASSTT. ARCHITECT.

Sd/- M.N. SHARMA 3-6-78 CHIEF ARCHITECT.	Sd/- H.S. CHOPRA 1-6-78 SENIOR ARCHITECT.
Sd/- IQBAL SINGH 1-6-78 ARCHITECT.	Sd/- AVTAR SINGH 1-6-78 ASSTT. ARCHITECT.

OFFICE OF
THE CHIEF ARCHITECT
CHANDIGARH

SCALE = ¼" TO A FOOT		DATE
DRAWN Sd/- RAUNAK SINGH	DRG. No. 8	JOB No. 1051
CHECKED Sd/-		

SHOP-CUM OFFICES
SECTOR 32-C & D CHANDIGARH
ARCH. CONTROL SHEET

SIDE ELEVATIONS