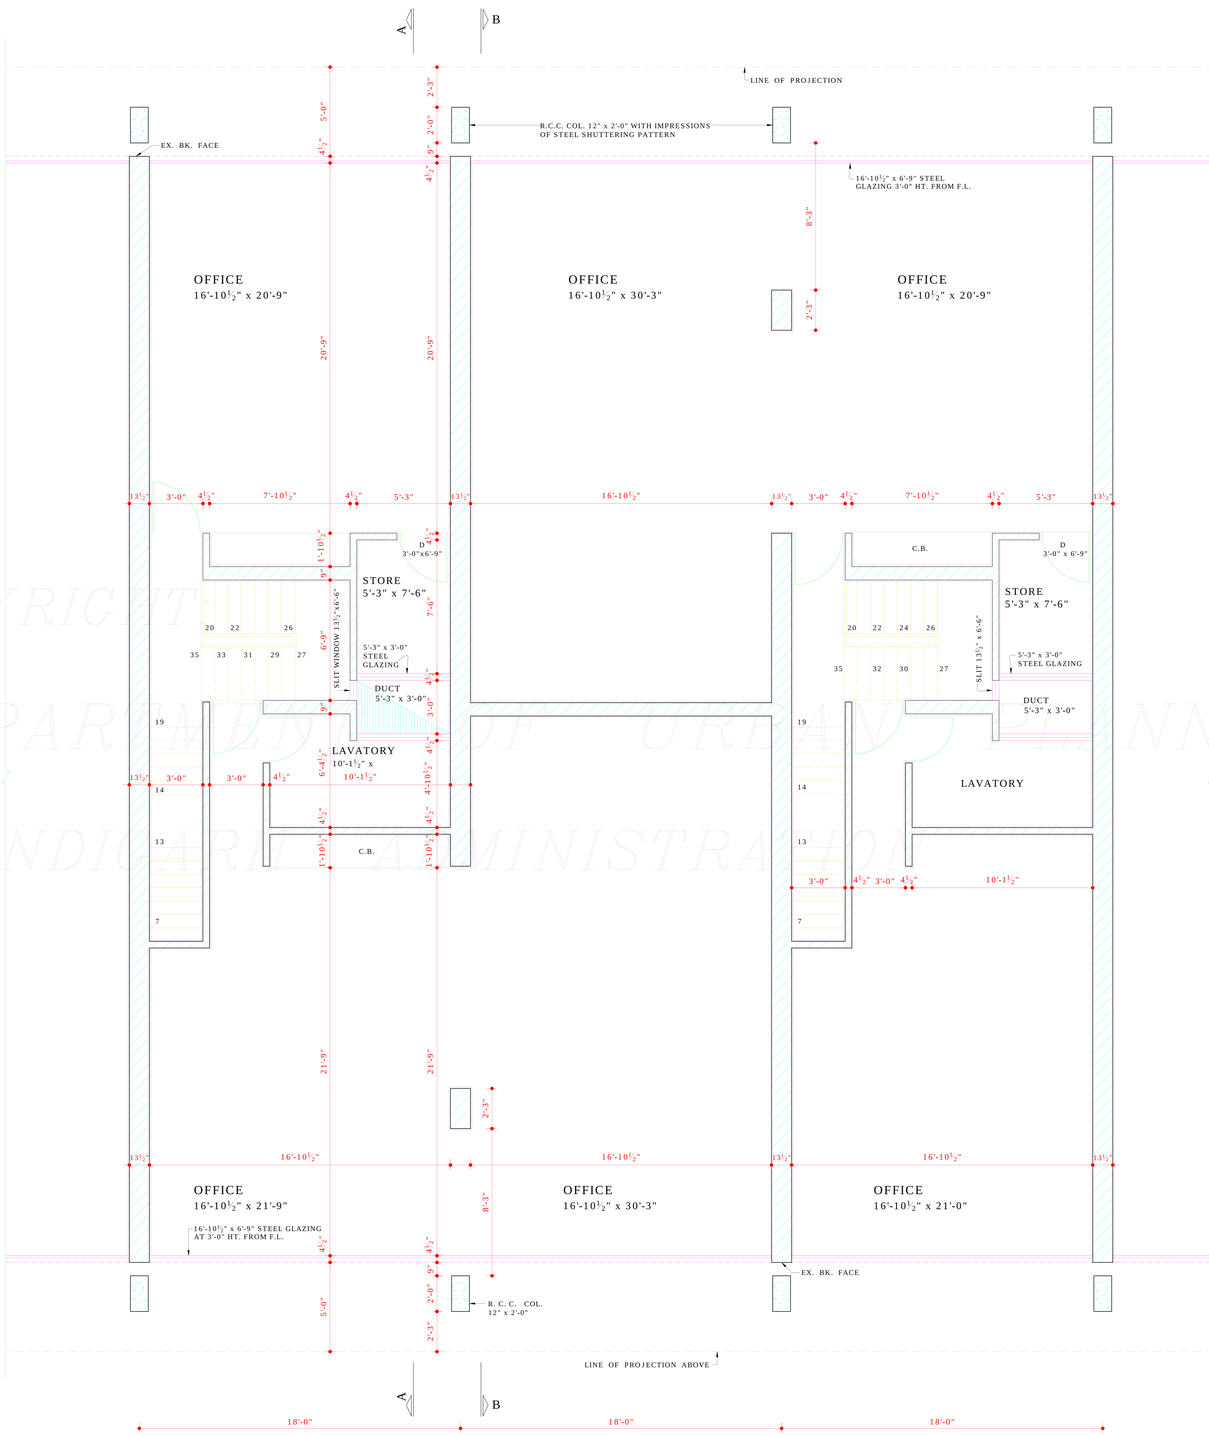

FIRST FLOOR PLAN

COPYRIGHT
DEPARTMENT OF URBAN PLANNING
CHANDIGARH ADMINISTRATION

DISCLAIMER

THOUGH EVERY CARE HAS BEEN TAKEN TO PROVIDE THE CORRECT VERSION OF THE ARCHITECTURAL CONTROL ON THIS DIGITIZED (PDF) FORMAT, YET IN CASE OF ANY DISCREPANCY, THE MASTER COPY OF THE ARCHITECTURAL CONTROL APPLICABLE ON EACH SUCH SITE, AS AVAILABLE IN THE COMMERCIAL RECORD OF THE OFFICE OF CHIEF ARCHITECT OR HER/HIS INTERPRETATION WILL OVERRULE THE DIGITIZED FORMAT.

APPROVAL OF THE CHIEF ADMINISTOR CONVEYED VIDE HER OFFICE MEMO No. UTFI(4) -91/1983 DATED CHANDIGARH THE 28/2/91

Sd/-
27/2/91
CHIEF ADMINISTRATOR

DEPARTMENT OF ARCHITECTURE CHANDIGARH ADMN.

S.No.	NOTES.
	THIS DRG. IS THE PROPERTY OF THE DEPTT. OF ARCHITECTURE U.T. CHD. FORMELY OF THE Pb. GOVT. AND MUST NOT BE ALTERED, COPIED OR CHANGED IN WHOLE OR IN PART WITHOUT THE PERMISSION OF THIS DEPTT. IN WRITING.
	THIS DRG. IS TO BE READ ALONG WITH DRG. No. 22, 24 TO 27 OF JOB No. 1051.
	CONT. FROM DRG. No. 22 JOB No. 1051.
8.	THE PUBLIC CORRIDOR INDICATED IN THE DRG. SHALL BE LEFT UNOBSTRUCTED UNHINDERED AND UNENCROACHED FOR THE EXCLUSIVE USE AS A "PUBLIC PASSAGE". THE PATTERN OF PAVING AND SPECIFICATION OF THE CORRIDOR SHALL BE STRICTLY IN ACCORDANCE WITH THE INDICATION SHOWN ON THE DRGS. AND EXECUTED AND MAINTAINED BY THE OWNER TO THE ENTIRE SATISFACTION OF THE CHIEF ADMINISTRATOR.
9(a)	NO PORTION OF THE BLDG. OR WATER TANK OR ANY OTHER FEATURE SHALL PROJECT BEYOND THE SKY LINE i.e. TOP OF THE PRESCRIBED HT.
(b)	WATER STORAGE TANK TO BE ACCOMMODATED ON THE DEPRESSED SLAB AND IT SHALL NOT BE HIGHER THAN THE LINE OF THE TOP OF THE PARAPET.
10.	NO RAIN WATER, SOIL, VENTILATING OR ANY OTHER PIPE SHALL BE PERMITTED ON THE EXTERNAL FACADE OF THE BLDG. ALL SUCH PIPES IN THE BLDG. OTHER THAN THE FACADE SHALL BE PROPERLY ENCASED.
11.	THE MEANS OF TAKING ELECTRICAL TELEPHONES OR ANY OTHER CONNECTIONS FROM THE PUBLIC SUPPLY LINES SHALL BE SHOWN ON THE BUILDING PLANS AN SHALL BE SUBJECT TO THE APPROVAL OF THE CHIEF ADMINISTRATOR.
	CONTD. TO DRG. No. 24 JOB No. 1051
	NOTE:- THIS DRAWING HAS BEEN COMPUTERISED ON 30-07-09 FROM ORIGINAL DRG. No. 23 JOB No. 1051

S.No.	DESCRIPTION	SIGN	DATE
	REVISIONS		

Sd/-
O.P. MEHTA
22.2.91
CHIEF ARCHITECT.

Sd/-
21.2.91
SENIOR ARCHITECT.

Sd/-
AVTAR SINGH
21.2.91
ARCHITECT.

Sd/-
BALWINDER SAINI
21.2.91
ASSTT. ARCHITECT.

OFFICE OF
THE CHIEF ARCHITECT
U.T. CHANDIGARH.

SCALE = ¼" TO A FEET

DATE

Sd/- PERMINDER KAUR
DEALT

CHECKED

JOB No. 1051

DRG. No. 23

ARCHITECTURAL CONTROL FOR SHOP-CUM-OFFICE SECTOR-32-C , CHANDIGARH

FIRST FLOOR PLAN