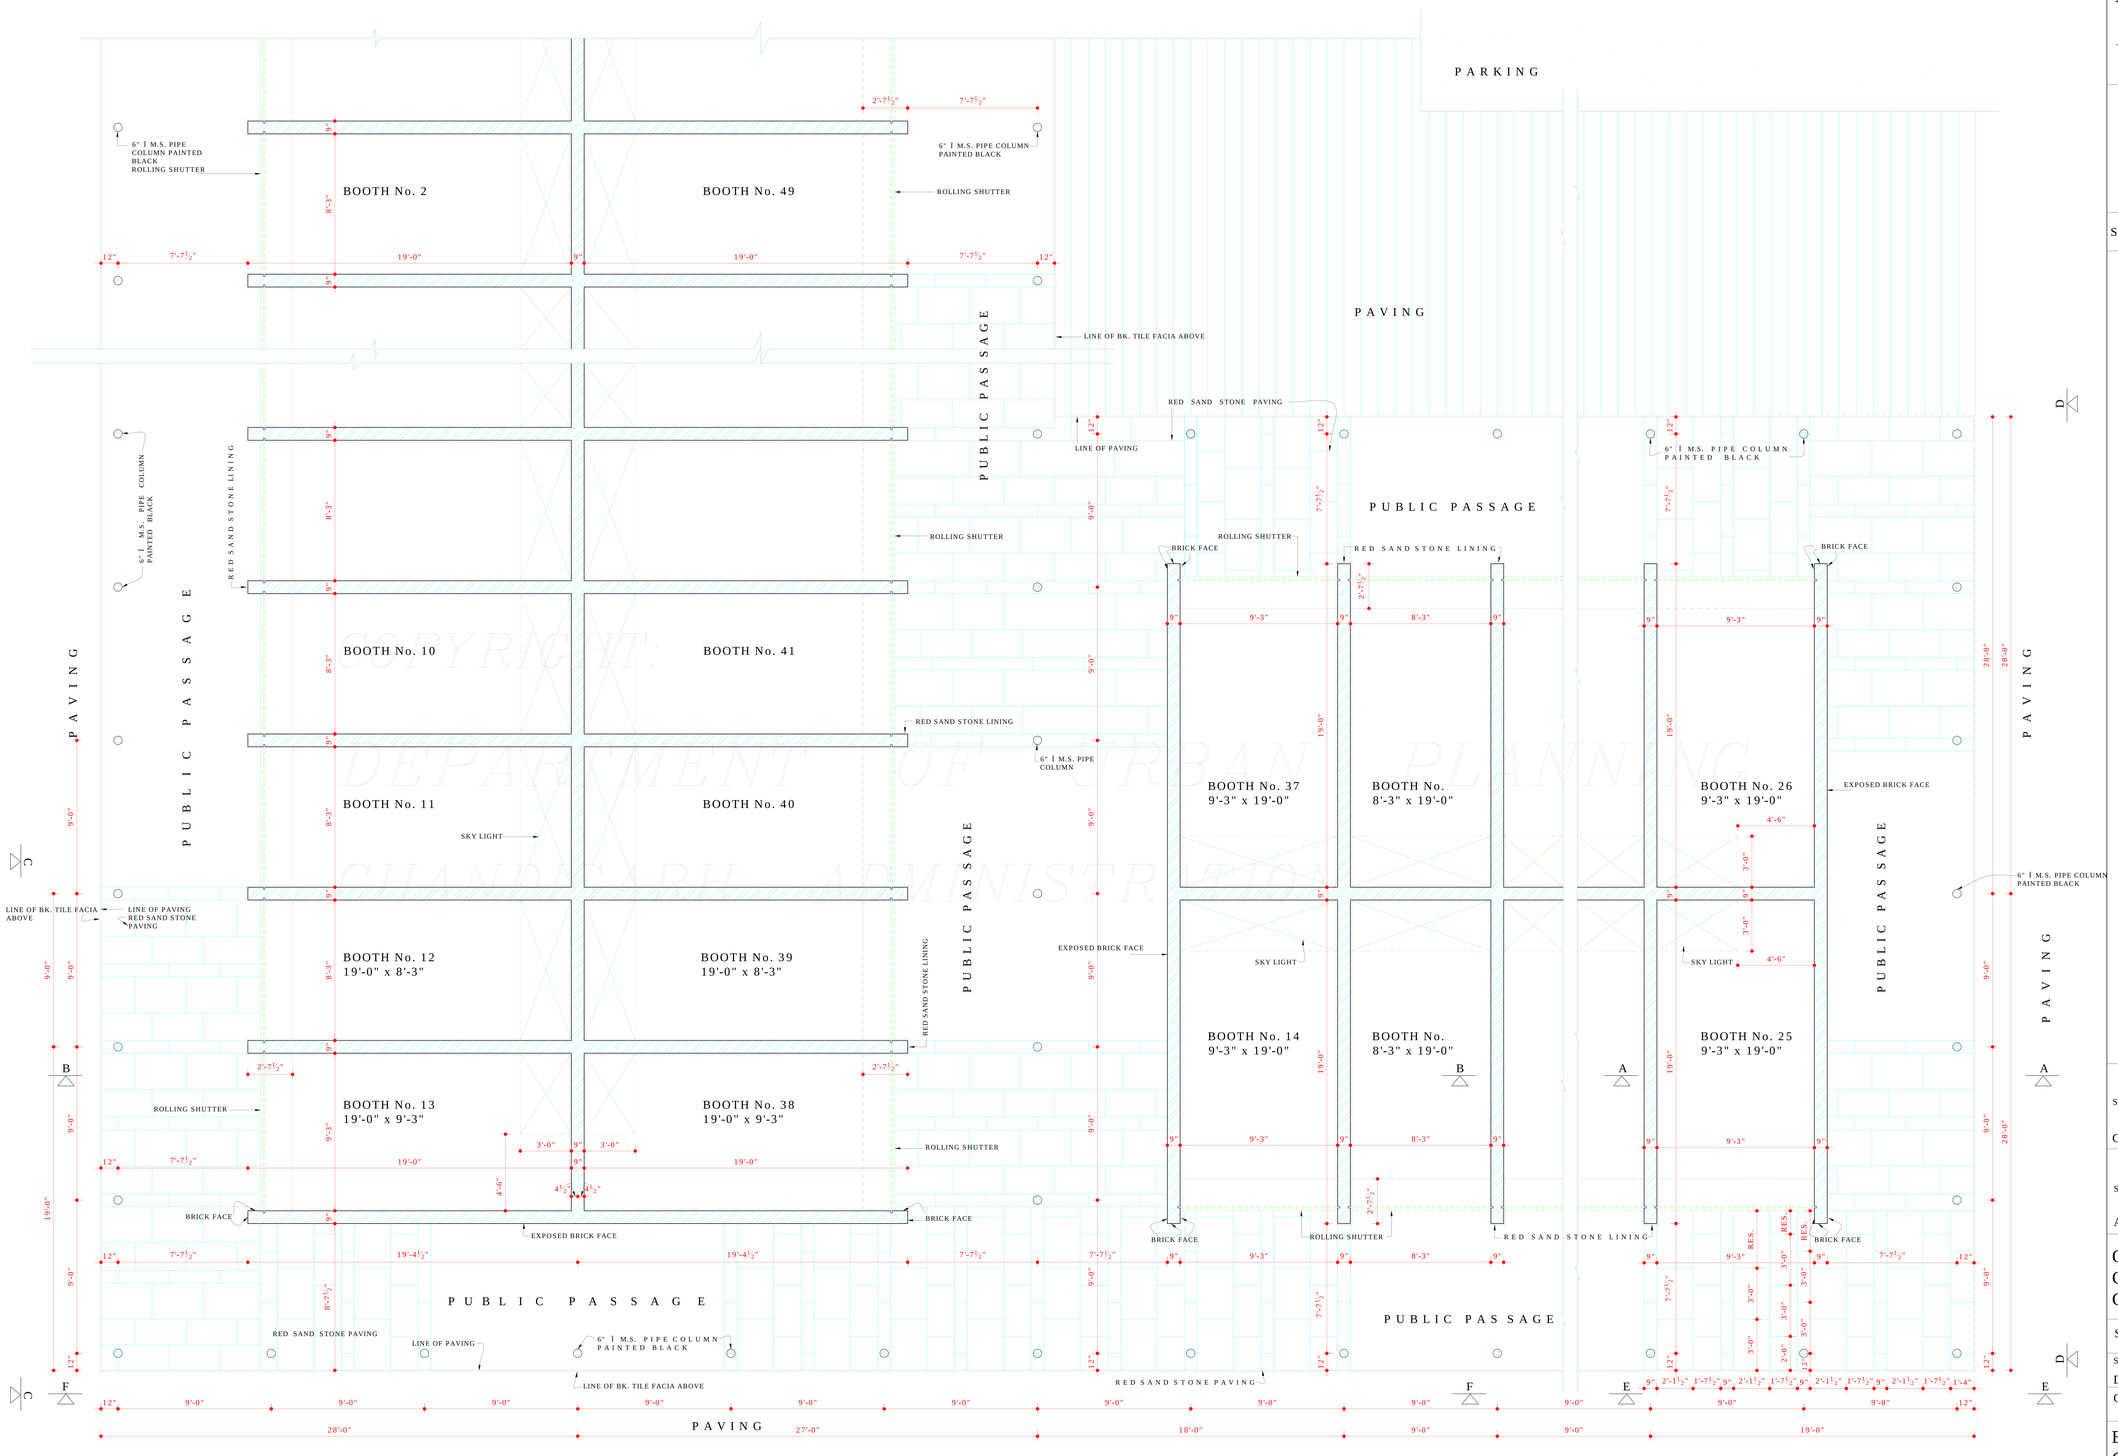

PLAN

COPYRIGHT:
DEPARTMENT OF URBAN PLANNING
CHANDIGARH ADMINISTRATION

DEPARTMENT OF ARCHITECTURE CHD.

S.NO. NOTES.

1. THIS DRG. IS THE PROPERTY OF THE DEPARTMENT OF ARCHITECTURE CHANDIGARH U.T. & FORMERLY OF THE Pb. GOVT. AND MUST NOT BE ALTERED COPIED OR USED IN WHOLE OR IN PART WITHOUT THE PERMISSION OF THIS DEPTT. IN WRITING.
2. ONLY REGISTERED ARCHITECTS ARE ALLOWED TO SUBMIT PLANS AND SUPERVISE CONSTRUCTION AND ISSUE THE COMPLETION CERTIFICATE.
3. PLINTH LEVEL SHALL BE OBTAINED FROM THE OFFICE OF THE CHIEF ARCHITECT & SECY. DEPTT. ARCHITECTURE U.T. CHANDIGARH.
4. EXPOSED BRICK WORK SHALL MEAN FAIR BRICK WORK WITH DEEP RAKED JOINTS WITHOUT ANY POINTING PAINT OR COLOUR WASH.
5. PLASTERED SURFACE SHOWN ON THE DRG. SHALL BE WHITE WASHED UNLESS OTHER WISE SPECIFIED.
6. INTERNAL CHANGES MAY BE ALLOWED SUBJECT TO THE PRIOR APPROVAL OF THE CHIEF ADMINISTRATOR.
7. NO DEVIATION IN THE EXTERNAL FACADE THROUGH VERANDAH SHALL BE ALLOWED.
8. NO ADVERTISEMENT SHALL BE ALLOWED IN SPACES OTHER THAN STIPULATED IN THE DRAWING.
9. NO RAIN WATER PIPE SOIL VENTILATING OR ANY OTHER PIPE SHALL BE SEEN ON THE EXTERNAL FACE OF THE BUILDING.
10. THE MEANS OF TAKING ELECTRICAL, TELEPHONES OR ANY OTHER CONNECTIONS FROM THE PUBLIC SUPPLY LINES BE SHOWN ON THE BUILDING PLANS AND SHALL BE SUBJECT TO THE APPROVAL OF THE CHIEF ADMINISTRATOR.
11. ELECTRICAL INSTALLATIONS OF LIGHT FITTINGS SHALL BE AS SHOWN IN THE DRAWING.
12. NO RAIN WATER STORAGE TANK OR CHIMNEY STACK ETC. OR ANY OTHER MATERIAL STACKED ON THE ROOF SHALL PROJECT BEYOND THE HEIGHT OF THE PARAPET OR PARTY WALL SO AS TO BE VISIBLE FROM THE STREET.
13. THE PUBLIC PASSAGE INDICATED IN THE DRG. SHALL BE LEFT UNOBSTRUCTED UNHINDERED AND UNENCROACHED FOR THE EXCLUSIVE USE AS A 'PUBLIC PASSAGE'. THE PATTERN OF PAVING AND THE SPECIFICATIONS OF THE PASSAGE SHALL BE STRICTLY IN ACCORDANCE WITH THE INDICATION SHOWN ON THE DRAWING AND EXECUTED AND MAINTAINED BY THE OWNER OF THE ENTIRE SATISFACTION OF THE CHIEF ADMINISTRATOR.
14. THIS DRAWING IS TO BE READ TOGETHER WITH DRG. No. 21 OF JOB No. 1051 AND IS MEANT FOR PLOT No. 2 TO 49.
15. NO BASEMENT IS ALLOWED.
16. ROLLING SHUTTERS AND JOINERY WORK IN STEEL AS SPECIFIED IN DRAWING SHALL BE PAINTED IN GREY COLOUR OF I.S.I. SHADE 693 ONLY. M.S. PIPE COLUMN SHALL BE PAINTED BLACK.

NOTE:-
THIS DRAWING HAS BEEN COMPUTERISED ON 08-07-09 FROM ORIGINAL DRG. No. 20 JOB No. 1051

Sd/- O.P. MEHTA 24.1.89 CHIEF ARCHITECT.	Sd/- S.K. MIDHA 23-9-89 SENIOR ARCHITECT.
Sd/- ASHWANI KUMAR 20.1.89 ARCHITECT.	Sd/- S.S. VIRDI 20.1.89 ASSTT. ARCHITECT.

OFFICE OF THE
CHIEF ARCHITECT
CHANDIGARH.

SCALE = ¼ TO A FOOT		DATE
Sd/-HARTEJ SINGH KANG DRAWN CHECKED	JOB No. 1051	DRG. No. 20

BOOTHS IN SECTOR 32-C
CHANDIGARH
BOOTHS Nos. 2 TO 49

PLAN

DISCLAIMER

THOUGH EVERY CARE HAS BEEN TAKEN TO PROVIDE THE CORRECT VERSION OF THE ARCHITECTURAL CONTROL ON THIS DIGITIZED (PDF) FORMAT, YET IN CASE OF ANY DISCREPANCY, THE MASTER COPY OF THE ARCHITECTURAL CONTROL APPLICABLE ON EACH SUCH SITE, AS AVAILABLE IN THE COMMERCIAL RECORD OF THE OFFICE OF CHIEF ARCHITECT OR HER/HIS INTERPRETATION WILL OVERRULE THE DIGITIZED FORMAT.

APPROVAL OF THE CHIEF ADMINISTRATOR
RECEIVED VIDE OFFICE MEMO No.
UTFI (4)-89/1490 DATED
CHANDIGARH THE 10.2.89

Sd/-

CHIEF ADMINISTRATOR