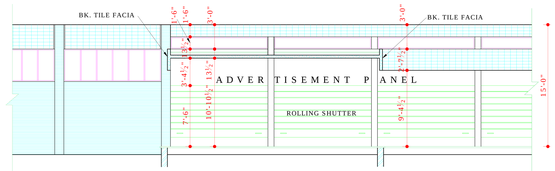

SECTION AT D-D

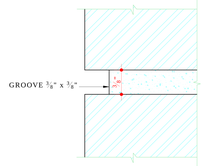

DETAIL OF RAKED JOINT AT 'A'

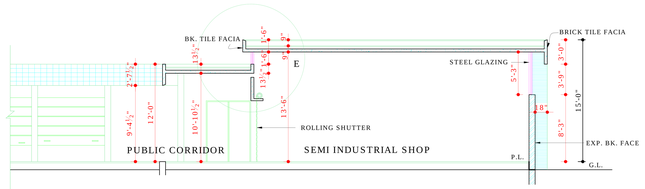

SECTION AT B-B

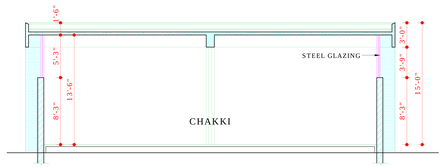

SECTION AT C-C

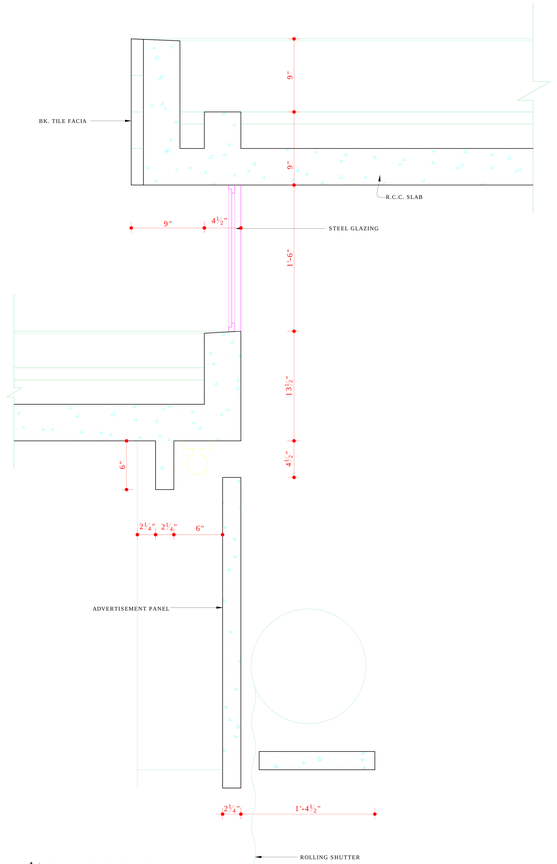

1/8 F.S. DETAIL AT (E)

COPYRIGHT:
URBAN PLANNING
CHANDIGARH ADMINISTRATION

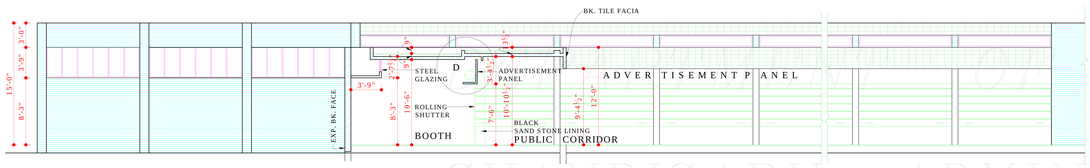

SECTIONAL ELEVATION AT A-A

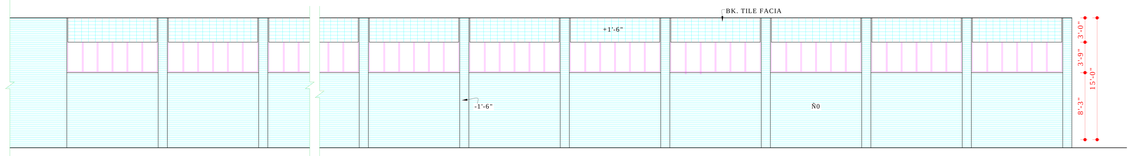

RIGHT SIDE ELEVATION

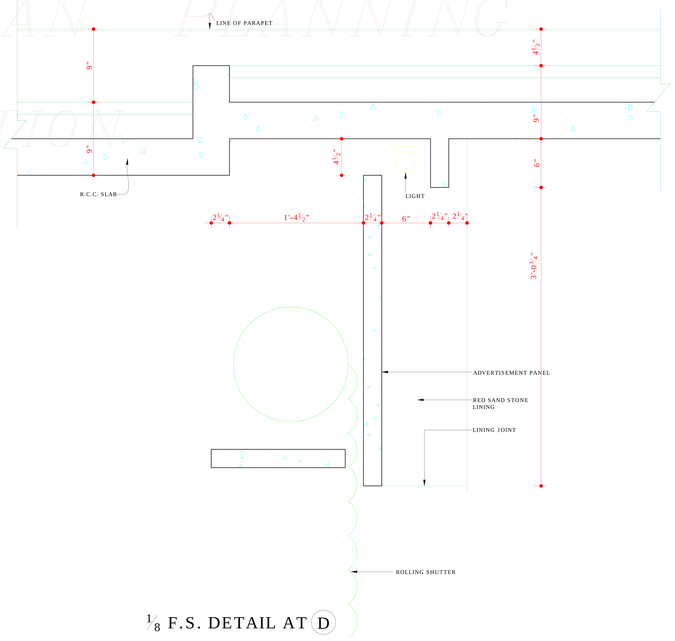

1/8 F.S. DETAIL AT (D)

DISCLAIMER

THOUGH EVERY CARE HAS BEEN TAKEN TO PROVIDE THE CORRECT VERSION OF THE ARCHITECTURAL CONTROL ON THIS DIGITIZED (PDF) FORMAT, YET IN CASE OF ANY DISCREPANCY, THE MASTER COPY OF THE ARCHITECTURAL CONTROL APPLICABLE ON EACH SUCH SITE, AS AVAILABLE IN THE COMMERCIAL RECORD OF THE OFFICE OF CHIEF ARCHITECT OR HER/HIS INTERPRETATION WILL OVERRULE THE DIGITIZED FORMAT.

Sd/-
CHIEF ADMINISTRATOR
CHANDIGARH ADMINISTATION

APPROVAL OF THE CHIEF ADMINISTRATOR VIDE HER OFFICE MEMO No. 633-UTFI(4)-96/ 3264 DATED, CHANDIGARH THE 7-3-96.

DEPARTMENT OF
URBAN PLANNING
CHANDIGARH ADMN.

S.No.	NOTES.
1.	THIS DRG. IS THE PROPERTY OF THE DEPTT. OF ARCHITECTURE U.T. CHD. & IT MUST NOT BE ALTERED, COPIED OR USED IN WHOLE OR IN PART WITHOUT THE PERMISSION OF THIS DEPTT. IN WRITING.
2.	THIS DRG. IS TO BE READ IN CONJUNCTION WITH DRG. No. 28 OF JOB No. 1051.
11.	THE PUBLIC CORRIDOR INDICATED IN THE DRG. SHALL BE LEFT UNOBSTRUCTED, UNHINDERED & UNENCROACHED FOR EXCLUSIVE USE AS A PUBLIC PASSAGE.
12.	EXTERNAL DOORS, & WINDOW ROLLING SHUTTERS SHALL BE PAINTED IN GREY COLOUR OF I.S.I. SHADE 693. ONLY.
13.	NO SUB DIVISION OF SHOP IS ALLOWED
14.	NO BASEMENT IS ALLOWED.
15.	INTERNAL PLANNING OF SEMI-INDUSTRIAL/ CHAKKI SHOPS IS LEFT TO THE DISCRETION OF OWNER SUBJECT TO THE APPROVAL OF THE CHIEF ADMINISTRATOR.
16.	POSITION OF THE TOILET IS TENTATIVE AND CAN BE CHANGED SUBJECT TO THE APPROVAL OF THE CHIEF ADMINISTRATOR.
17.	THE PATTERN OF FLOORING & SPECIFICATION OF PUBLIC CORRIDOR SHALL BE STRICTLY IN ACCORDANCE WITH AS SHOWN ON THE DRGS. & EXECUTED, MAINTAINED BY THE OWNER TO THE ENTIRE SATSIFACTION OF THE CHIEF ADMINISTRATOR.
18.	THE PARTY WALL SHALL BE 9" TH. & SHALL BE CONSTRUCTED WITH FIRST CLASS BRICK IN 1:4 CEMENT SAND MORTAR OR IN RICH MIX & SHALL HAVE ADEQUATE FOUNDATION TO THE SATISFACTION OF THE CHIEF ADMINISTRATOR.
19.	NO ADVERTISEMENT SHALL BE ALLOWED IN SPACE OTHER THAN THE ONE SHOWN IN THE DRG.
20.	STRUCTURAL SIZES ARE INDICATIVE IN THE DRG. BUT FINAL RESPONSIBILITY FOR STABILITY OF THE STRUCTURE IS THAT OF THE OWNER.

NOTE:-
THIS DRAWING HAS BEEN COMPUTERISED
27-07-09 FROM ORIGINAL DRG. No. 29
JOB No. 1051

S.No.	DESCRIPTIONS	SIGN	DATE

REVISIONS

Sd/- S.K. MIDHA
12.2.96
CHIEF ARCHITECT

Sd/- SARBJEET SINGH
9.2.96
SENIOR ARCHITECT

Sd/- AVTAR SINGH
9.2.96
ARCHITECT

Sd/-
ASSTT. ARCHITECT

OFFICE OF
THE CHIEF ARCHITECT &
SECY. U.T. CHANDIGARH

SCALE = 1/8" = 1'-0"

DATE:- 1.2.96

NEENA
DEALT BY.

JOB No. 1051

DRG.No. 29

ARCHITECTURAL CONTROL FOR
SEMI-INDUSTRIAL SHOPS,
CHAKKI SITE & BOOTH No. 395
SECTOR 32-D CHANDIGARH

ELEVATIONS & SECTIONS