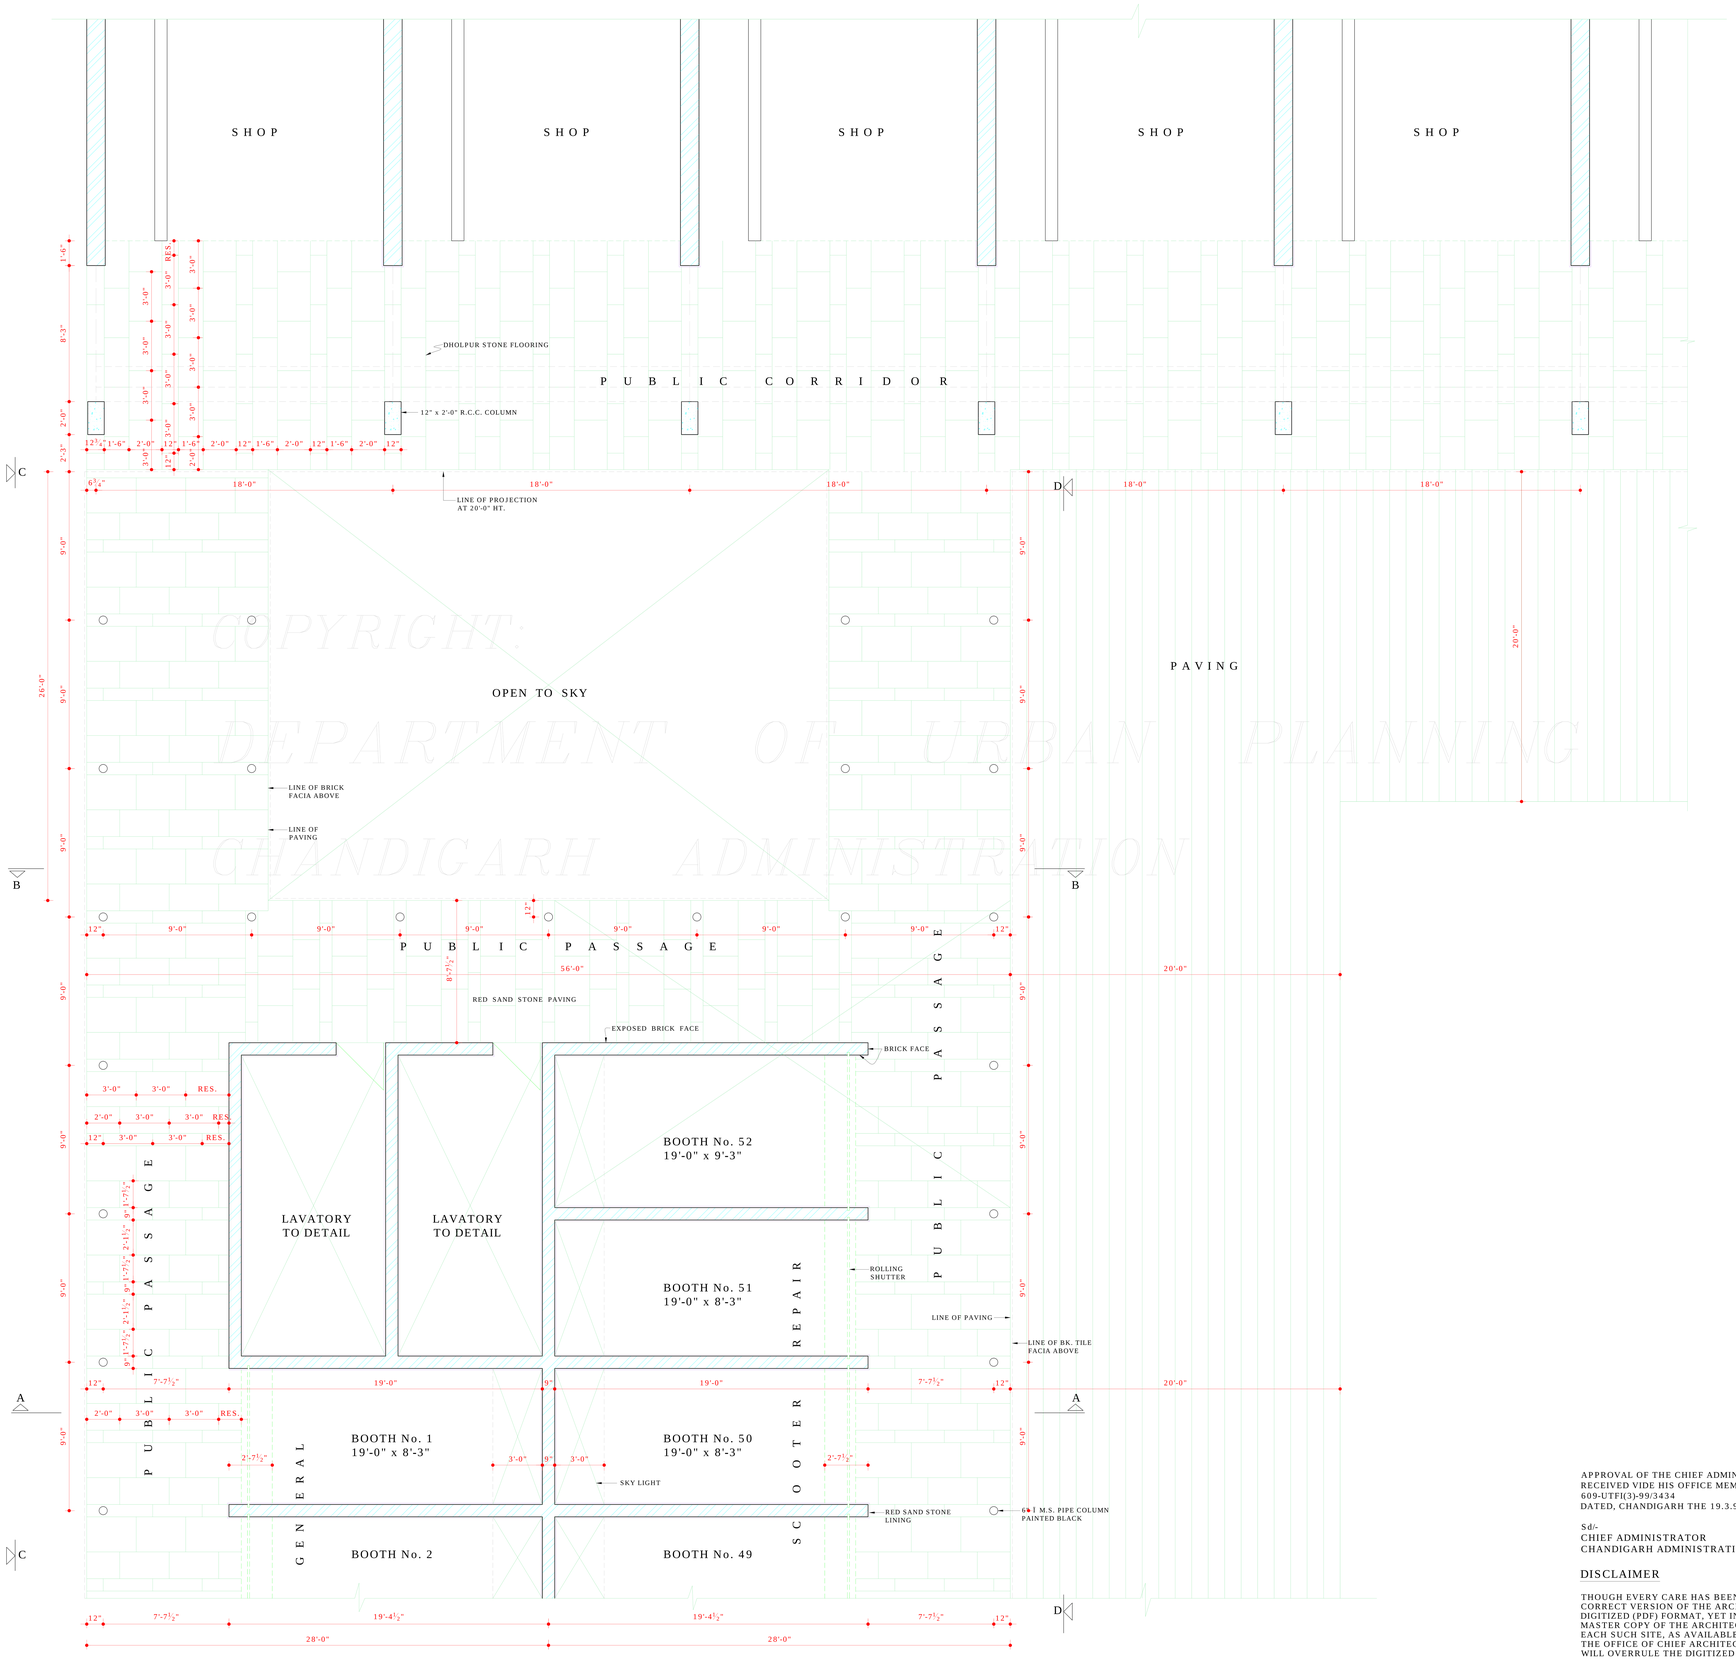

COPYRIGHT:
DEPARTMENT OF URBAN PLANNING
CHANDIGARH ADMINISTRATION

APPROVAL OF THE CHIEF ADMINISTRATOR
RECEIVED VIDE HIS OFFICE MEMO No.
609-UTFI(3)-99/3434
DATED, CHANDIGARH THE 19.3.99

Sd/-
CHIEF ADMINISTRATOR
CHANDIGARH ADMINISTRATION

DISCLAIMER

THOUGH EVERY CARE HAS BEEN TAKEN TO PROVIDE THE CORRECT VERSION OF THE ARCHITECTURAL CONTROL ON THIS DIGITIZED (PDF) FORMAT, YET IN CASE OF ANY DISCREPANCY, THE MASTER COPY OF THE ARCHITECTURAL CONTROL APPLICABLE ON EACH SUCH SITE, AS AVAILABLE IN THE COMMERCIAL RECORD OF THE OFFICE OF CHIEF ARCHITECT OR HER/HIS INTERPRETATION WILL OVERRULE THE DIGITIZED FORMAT.

DEPARTMENT OF URBAN PLANNING CHANDIGARH, ADMN.

S.No.	NOTES
1.	THIS DRG. IS THE PROPERTY OF THE DEPARTMENT OF ARCHITECTURE CHD. U.T. AND FOMERLY OF THE PB. GOVT. AND MUST NOT BE ATLERED, COPIED OR USED IN WHOLE OR IN PART WITHOUT THE PERMISSION OF THIS DEPTT. IN WRITING.
2.	ONLY REGISTERED ARCHITECTS ARE ALLOWED TO SUBMIT PLANS AND SUPERVISE CONSTRUCTION AND ISSUE THE COMPLETION CERTIFICATE.
3.	PLINTH LEVEL SHALL BE OBTAINED FROM THE OFFICE OF THE CHIEF ARCHITECT & SECY. DEPTT. ARCHITECTURE U.T. CHANDIGARH.
4.	EXPOSED BRICK WORK SHALL MEAN FAIR BRICK WORK WITH DEEP RAKED JOINTS, WITHOUT ANY POINTING PAINT OR COLOUR WASH.
5.	PLASTERED SURFACE SHOWN ON THE DRG. SHALL BE WHITE WASHED UNLESS OTHERWISE SPECIFIED.
6.	INTERNAL CHANGES MAY BE ALLOWED SUBJECT TO THE PRIOR APPROVAL OF THE CHIEF ADMINISTRATOR.
7.	NO DEVIATION IN THE EXTERNAL FACADE THROUGH VERANDAH SHALL BE ALLOWED.
8.	NO ADVERTISEMENT SHALL BE ALLOWED IN SPACES OTHER THAN STIPULATED IN THE DRAWING.
9.	NO RAIN WATER PIPE, SOIL, VENTILATING OR ANY OTHER PIPE SHALL BE SEEN ON THE EXTERNAL FACE OF THE BUILDING.
10.	THE MEANS OF TAKING ELECTRICAL, TELEPHONES OR ANY OTHER CONNECTION FROM THE PUBLIC SUPPLY LINES BE SHOWN ON THE BUILDING PLANS AND SHALL BE SUBJECT TO THE APPROVAL OF THE CHIEF ADMINISTRATOR.
11.	ELECTRICAL INSTALLATIONS OF LIGHT FITTINGS SHALL BE AS SHOWN IN THE DRAWING.
12.	NO RAIN WATER, STORAGE TANK OR CHIMNEY STACK ETC. OR ANY OTHER MATERIAL STACKED ON THE ROOF SHALL PROJECT BEYOND THE HEIGHT OF THE PARAPET OR PARTY WALL SO AS TO BE VISIBLE FROM THE STREET.
13.	THE PUBLIC PASSAGE INDICATED IN THE DRG. SHALL BE LEFT UNOBSTRUCTED UNHINDERED AND UNENCROACHED FOR THE EXCLUSIVE USE AS A "PUBLIC PASSAGE". THE PATTERN OF PAVING AND THE SPECIFIC ACTIONS OF THE PASSAGE SHALL BE STRICTLY IN ACCORDANCE WITH THE INDICATIONS SHOWN ON THE DRAWING AND EXECUTED AND MAINTAINED BY THE OWNER TO THE ENTIRE SATISFACTION OF THE CHIEF ADMINISTRATOR.

CONTINUE ON DRAWING No. 31 JOB No. 1051.

NOTE:-
THIS DRAWING HAS BEEN COMPUTERISED ON 06-10-09 FROM DRG. No. 30 JOB No. 1051

S.No.	DESCRIPTION	SIGN	DATE

REVISIONS

Sd/- S.K. MIDHA
10.2.99
CHIEF ARCHITECT

Sd/- SARBJEET SINGH
10.2.99
SENIOR ARCHITECT.

Sd/- K.I.S. VIRDI
10.2.99
ARCHITECT.

ASSTT. ARCHITECT.

OFFICE OF THE
CHIEF ARCHITECT & SECY.
CHANDIGARH.

SCALE = 1/4" TO A FOOT

DATE:

Sd/- TARVINDER
DRAWN BY

Sd/- NEENA
CHECKED BY

JOB No. 1051

DRG. No. 30

ARCHITECTURAL CONTROL FOR SCOOTER REPAIR / GENERAL BOOTHS IN SEC-32C. CHANDIGARH BOOTH No. 1 & 50 TO 52.

PLAN