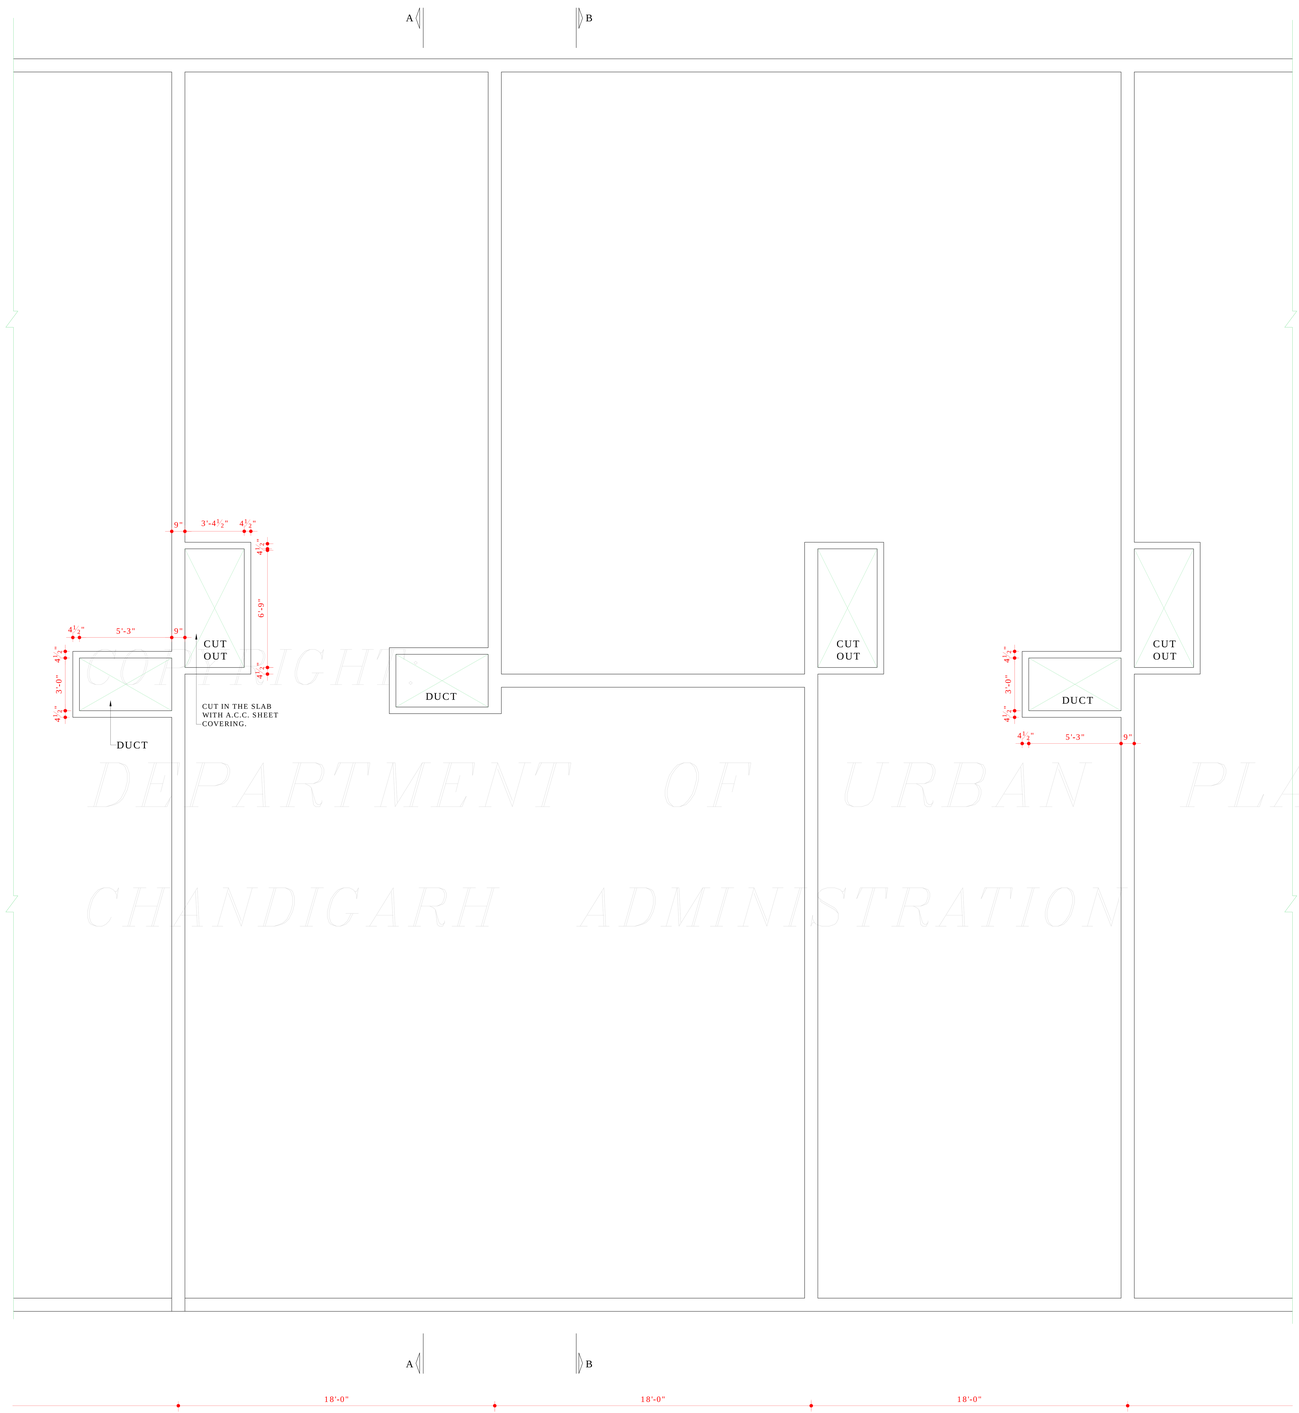


COPYRIGHT
DEPARTMENT OF URBAN PLANNING
CHANDIGARH ADMINISTRATION

TERRACE PLAN

APPROVAL OF THE CHIEF ADMINISTRATOR CONVEYED VIDE HER OFFICE MEMO No. UTFI (4)- 91/1983 DATED CHANDIGARH THE 28/2/91

Sd/- 27.2.91
CHIEF ADMINISTRATOR

DISCLAIMER

THOUGH EVERY CARE HAS BEEN TAKEN TO PROVIDE THE CORRECT VERSION OF THE ARCHITECTURAL CONTROL ON THIS DIGITIZED (PDF) FORMAT, YET IN CASE OF ANY DISCREPANCY, THE MASTER COPY OF THE ARCHITECTURAL CONTROL APPLICABLE ON EACH SUCH SITE, AS AVAILABLE IN THE COMMERCIAL RECORD OF THE OFFICE OF CHIEF ARCHITECT OR HER/HIS INTERPRETATION WILL OVERRULE THE DIGITIZED FORMAT.

DEPARTMENT OF ARCHITECTURE CHANDIGARH ADMN.

| S.No. | N O T E S. |
|---|---|
| 1. | THIS DRG. IS THE PROPERTY OF THE DEPTT. OF ARCHITECTURE U.T. CHD. & MUST NOT BE ALTERED, COPIED OR USED IN WHOLE OR IN PART WITHOUT THE PERMISSION OF THIS DEPTT. IN WRITING. |
| 2. | THIS DRG. IS TO BE READ ALONG WITH DRG. No. 22, 23, 24, 26 & 27 OF JOB No. 1051. |
| 20. | "AS PER THE RECOMMENDATION OF THE HIGH POWERED COMMITTEE REGARDING BASEMENTS CONSTITUTED BY A.A. AND DIRECTIONS GIVEN BY THE FINANCE SECRETARY VIDE MEMO No. 11/2/70/ UTFI(4)/4094 dt 3.07.07, BASEMENT IS ALLOWED TO BE EXTENDED UNDER THE PUBLIC CORRIDOR (UPTO THE COLUMN) IN FRONT AND REAR PUBLIC CORRIDORS IN ALL THE S.C.O'S ONLY. THIS FACILITY MAY ALSO BE EXTENDED TO THE SIDE CORRIDOR OF CORNER PLOTS.<br>THE LIGHT / VENTILATION PROVISIONS WILL BE PROPORTIONATELY INCREASED AS ALLOWED IN THE EXISTING ARCITECTURAL CONTROLS SUBJECT TO THE FIRE SAFETY NORMS. THE STRUCTURAL STABILITY OF THE BUILDING AND THE ADJOINING BUILDING IS TO BE ENSURED BY THE OWNER/ STRUCTURAL ENGINEER AND THE SERVICES RUNNING THROUGH THE CORRIDOR ARE ALSO BE REARRANGED SO THAT THE SAME DO NOT OBSTRUCT THE FEE FLOW OF TRAFFIC AND ALSO ARE NOT VISIBLE IN THE BASEMENT".<br>Sd/-<br>14-8-07 |

NOTE:-
THIS DRAWING HAS BEEN COMPUTERISED ON 01-09-09 FROM DRG. No. 25 JOB No. 1051

| S.No. | DESCRIPTION | SIGN | DATE |
|---|---|---|---|

REVISIONS

Sd/- O.P. MEHTA
22.2.91
CHIEF ARCHITECT.

Sd/- 21.2.91
SENIOR ARCHITECT.

Sd/- AVTAR SINGH
21-2-91
ARCHITECT.

Sd/- BALWINDER SAINI
21-2-91
ASSTT. ARCHITECT.

OFFICE OF THE CHIEF ARCHITECT & SECY., U.T. CHANDIGARH.

SCALE = ¼" = 1'-0"

DATE : 19.2.91

AMRIT
DEALT BY.

JOB No. 1051

DRG. No. 25

ARCHITECTURAL CONTROL FOR SHOP CUM OFFICES SECTOR 32-C, CHANDIGARH.

TERRACE PLAN