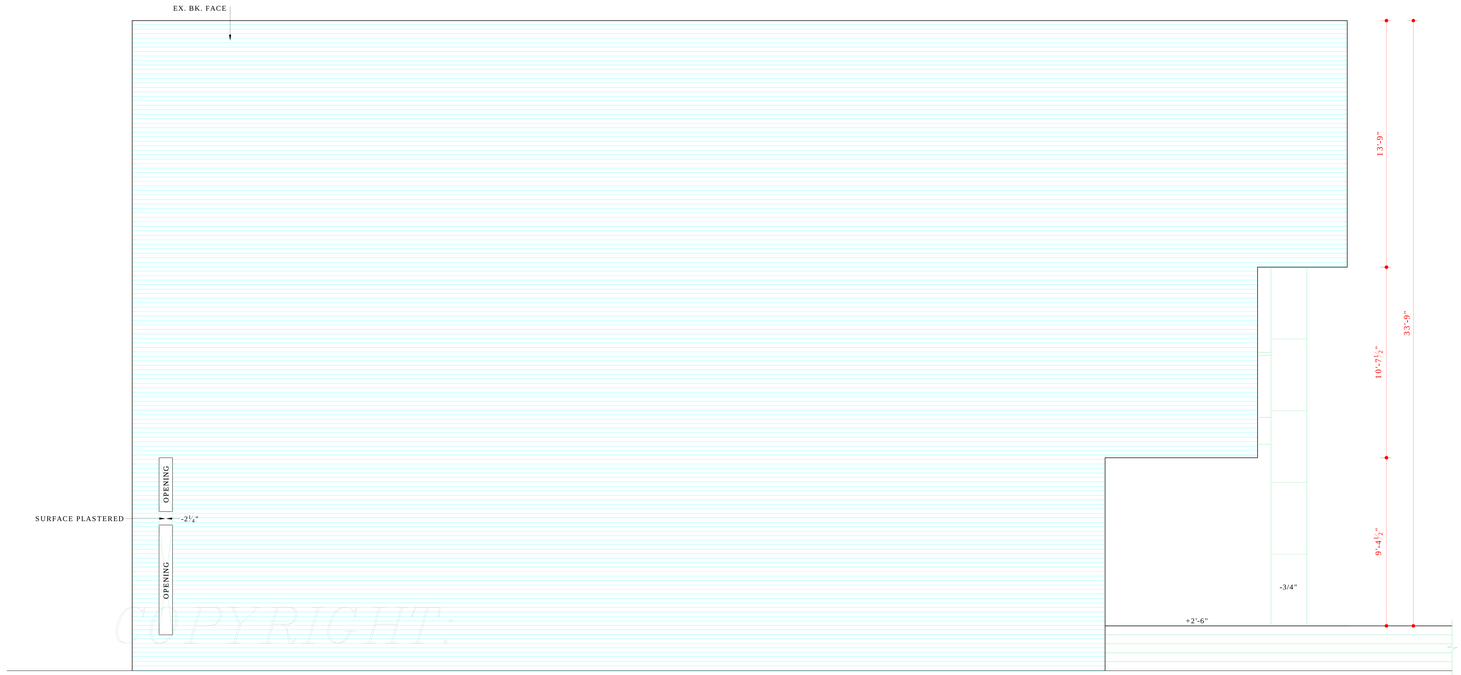

LEFT HAND SIDE ELEVATION

COPYRIGHT:
DEPARTMENT OF URBAN PLANNING
CHANDIGARH ADMINISTRATION

RIGHT SIDE ELEVATION (SECTIONAL)

DISCLAIMER

THOUGH EVERY CARE HAS BEEN TAKEN TO PROVIDE THE CORRECT VERSION OF THE ARCHITECTURAL CONTROL ON THIS DIGITIZED (PDF) FORMAT, YET IN CASE OF ANY DISCREPANCY, THE MASTER COPY OF THE ARCHITECTURAL CONTROL APPLICABLE ON EACH SUCH SITE, AS AVAILABLE IN THE COMMERCIAL RECORD OF THE OFFICE OF CHIEF ARCHITECT OR HER/HIS INTERPRETATION WILL OVERRULE THE DIGITIZED FORMAT.

- CHIEF-ADMINISTRATOR CHANDIGARH-ADMINISTRATION CHANDIGARH
- APPROVAL OF THE CHIEF-ADMINISTRATOR RECEIVED VIDE MEMO No. 205-UTFI(4)-95/2271 DATED 20-2-95.

DEPARTMENT OF URBAN PLANNING CHANDIGARH ADMN.

S.No.	NOTES.
1.	THIS DRG. IS THE PROPERTY OF THE DEPTT. OF URBAN PLANNING, U.T. CHD. FORMERLY OF THE PUNJAB GOVT. & MUST NOT BE ALTERED, COPIED OR USED IN WHOLE OR IN PART THERE OF WITHOUT THE PERMISSION OF THIS DEPTT. IN WRITING.
2.	THIS DRAWING IS TO BE READ WITH THE DRAWING Nos. 5 TO 9 & 11 OF JOB No. 2278.

NOTE:-
THIS DRAWING HAS BEEN COMPUTERISED ON 13-07-09 FROM ORIGINAL DRG. No. 10 JOB No. 2278

S.No.	DESCRIPTION	SIGN	DATE

REVISIONS

Sd/- S.K. MIDHA 4.1.95 CHIEF ARCHITECT.	Sd/- P.C. KANSIL 21-12-94 SENIOR ARCHITECT.
Sd/- SUNITA MONGA 21-12-94 ARCHITECT.	Sd/- P.S. SACHDEVA 21-12-94 ASSTT. ARCHITECT.

OFFICE OF
THE CHIEF ARCHITECT
U.T. CHANDIGARH.

SCALE = ¼" = 1'-0"		DATE
Sd/- DEALT Sd/- AMAR SINGH CHECKED	JOB No. 2278	DRG. No. 10

SHOP-CUM OFFICES
SECTOR 33-D
ARCH-CONTROL SHEET

SIDE ELEVATIONS