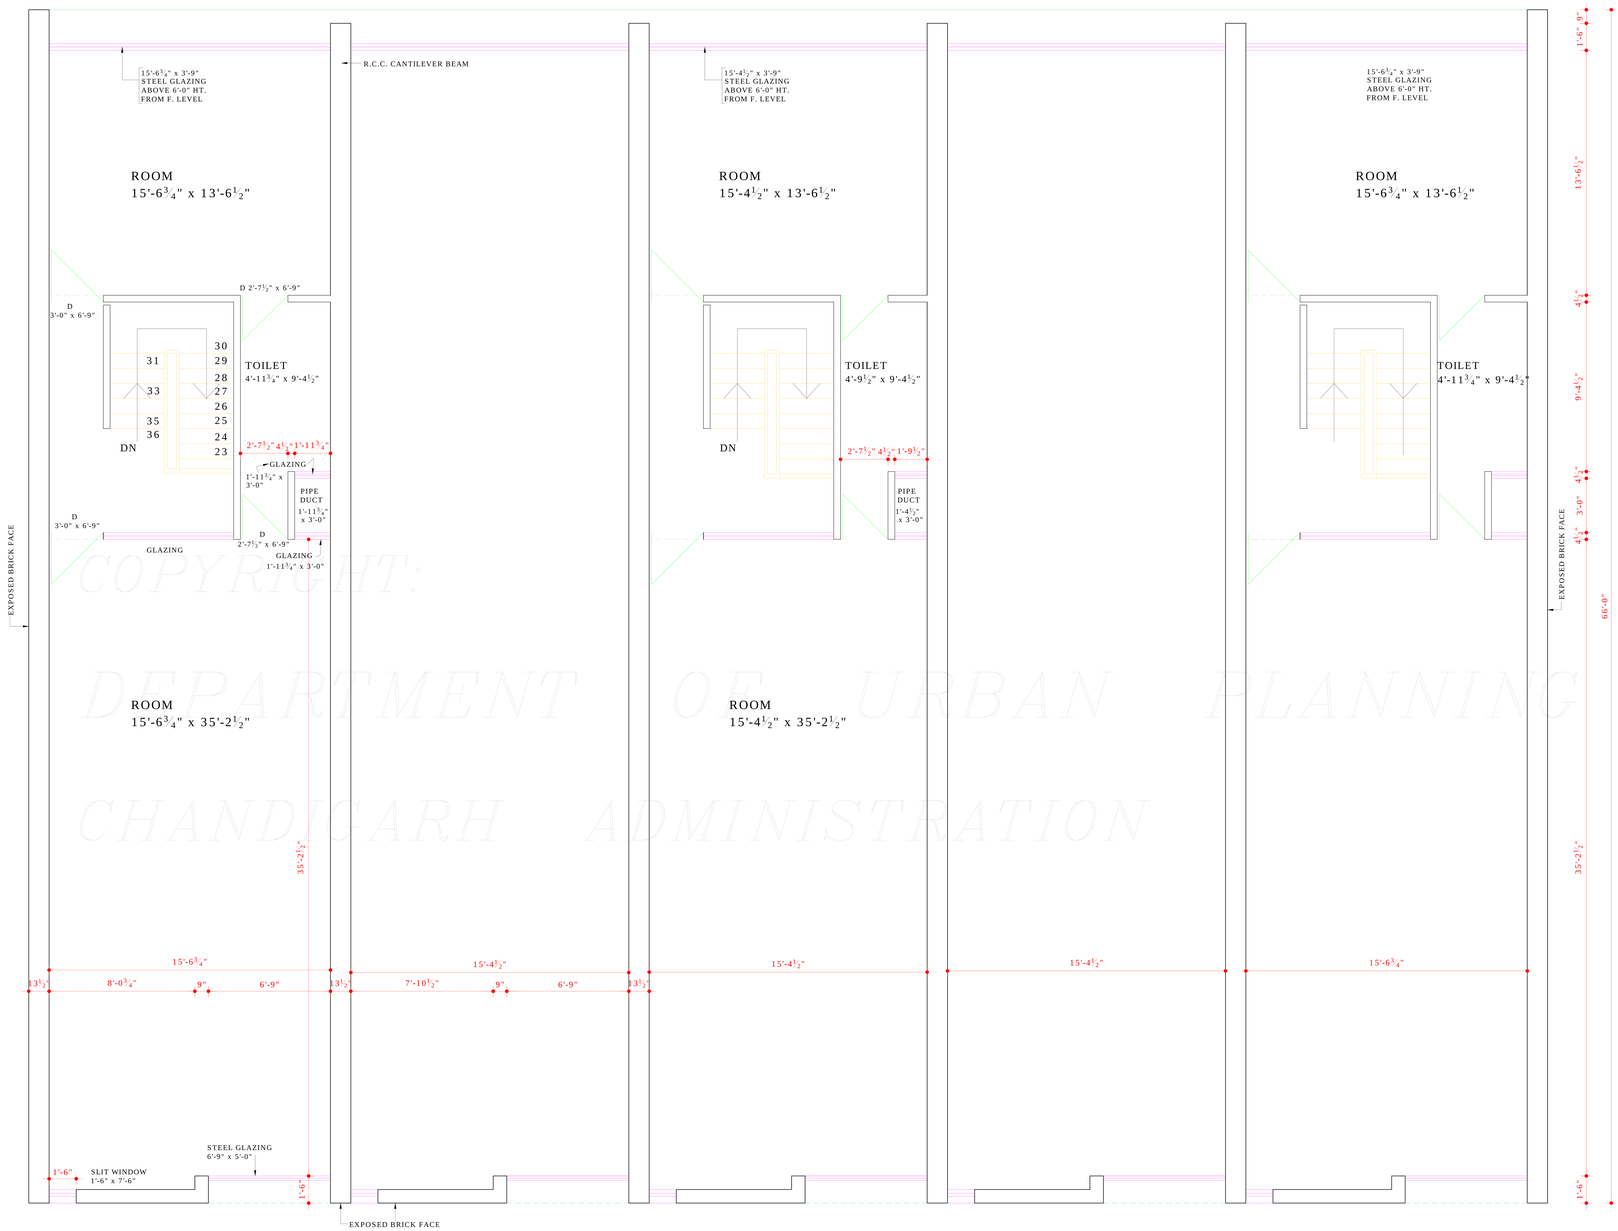

COPYRIGHT:
DEPARTMENT OF URBAN PLANNING
CHANDIGARH ADMINISTRATION

SECOND FLOOR PLAN

- CHIEF ADMINISTRATOR
  CHANDIGARH ADMINISTRATION
  CHANDIGARH
- APPROVAL OF THE CHIEF ADMINISTRATOR RECEIVED VIDE MEMO No. 205-UTFI(4)-98/227 DATED 20-2-95

DISCLAIMER

THOUGH EVERY CARE HAS BEEN TAKEN TO PROVIDE THE CORRECT VERSION OF THE ARCHITECTURAL CONTROL ON THIS DIGITIZED (PDF) FORMAT, YET IN CASE OF ANY DISCREPANCY, THE MASTER COPY OF THE ARCHITECTURAL CONTROL APPLICABLE ON EACH SUCH SITE, AS AVAILABLE IN THE COMMERCIAL RECORD OF THE OFFICE OF CHIEF ARCHITECT OR HER/HIS INTERPRETATION WILL OVERRULE THE DIGITIZED FORMAT.

DEPARTMENT OF
URBAN PLANING
CHANDIGARH ADMN.

S.No.	NOTES.
1.	THIS DRG. IS THE PROPERTY OF THE DEPARTMENT OF ARCHITECTURE, U.T. CHD. FORMERLY OF THE PB. GOVT. & MUST NOT BE ALTERED, COPIED OR USED IN WHOLE OR IN PART THERE OF WITHOUT THE PERMISSION OF THIS DEPARTMENT IN WRITING.
2.	THIS DRAWING IS TO BE READ WITH DRG. Nos. 3, 5, 8 TO 11 OF JOB No. 2278.
	CONTINUED FROM DRG. No. 6 :-
19.	AS PER THE RECOMMENDATIONS OF THE HIGH POWERED COMMITTEE REGARDING BASEMENTS CONSTITUTED BY A-A AND DIRECTIONS GIVEN BY THE FINANCE SECRETARY VIDE MEMO No. 11/2/70/ UTFI(4) 4098 DT. 3.7.07, BASEMENT IS ALLOWED TO BE EXTENDED UNDER THE PUBLIC CORRIDOR (UPTO THE COLUMN) IN FRONT AND REAR PUBLIC CORRIDORS IN ALL THE SCO'S ONLY. THIS FACILITY MAY ALSO BE EXTENDED TO THE SIDE CORRIDOR OF CORNER PLOTS. THE LIGHT/VENTILATION PROVISIONS WILL BE PROPORTIONATELY INCREASED AS ALLOWED IN THE EXISTING ARCHITECTURAL CONTROLS SUBJECT TO THE FIRE SAFETY NORMS. THE STRUCTURAL STABILITY OF THE BUILDING AND THE ADJOINING BUILDING IS TO BE ENSURED BY THE OWNER/STRUCTURAL ENGINEER AND THE SERVICES RUNNING THROUGH THE CORRIDOR ARE ALSO BE RE-ARRANGED SO THAT THE SAME DO NOT OBSTRUCT THE FREE FLOW OF TRAFFIC AND ALSO ARE NOT VISIBLE IN THE BASEMENT. Sd/- 11-9-07

NOTE:-
THIS DRAWING HAS BEEN COMPUTERISED ON 13-07-09 FROM ORIGINAL DRG. No. 7 JOB No. 2278

Sd/- S.K. MIDHA
4.11.95
CHIEF ARCHITECT.

Sd/- P.C. KANSIL
21-12-94
SENIOR ARCHITECT.

Sd/- SUNITA MONGA 21-12-94 ARCHITECT.	Sd/- P.S. SACHDEVA 21-12-94 ASSTT. ARCHITECT.

OFFICE OF THE
CHIEF ARCHITECT,
CHANDIGARH.

SCALE = 1/4 = 1'-0"		DATED
DEALT BY Sd/-	JOB No. 2278	DRG. No. 7
CHECKED BY Sd/- AMAN SINGH		

SHOP-CUM OFFICES
SECTOR 33 D
ARCH-CONTROL SHEET

SECOND FLOOR PLAN