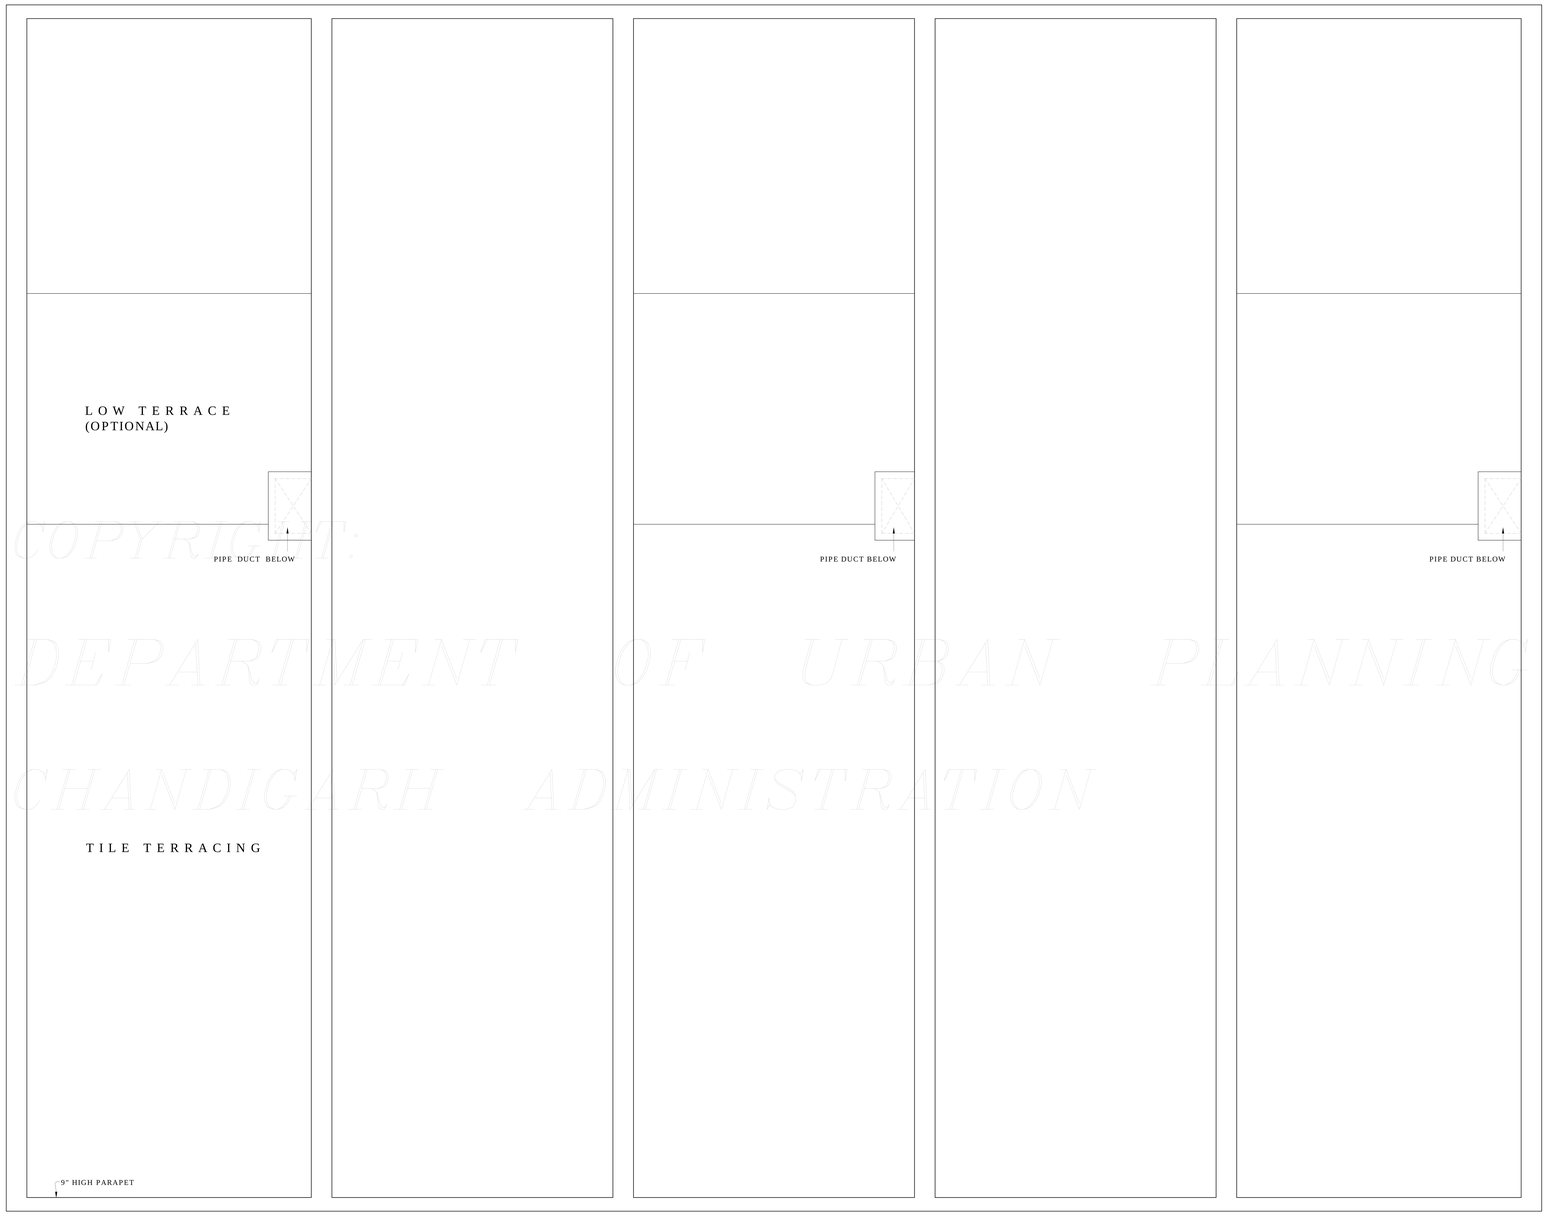

COPYRIGHT.
DEPARTMENT OF URBAN PLANNING
CHANDIGARH ADMINISTRATION

TERRACE FLOOR PLAN

- CHIEF ADMINISTRATOR
  CHANDIGARH-ADMINISTRATION
  CHANDIGARH

- APPROVAL OF THE CHIEFADMINISTRATOR RECEIVED VIDE MEMO No. 205-UTFI(4)-95/2271 DATED 20-2-95

DISCLAIMER

THOUGH EVERY CARE HAS BEEN TAKEN TO PROVIDE THE CORRECT VERSION OF THE ARCHITECTURAL CONTROL ON THIS DIGITIZED (PDF) FORMAT, YET IN CASE OF ANY DISCREPANCY, THE MASTER COPY OF THE ARCHITECTURAL CONTROL APPLICABLE ON EACH SUCH SITE, AS AVAILABLE IN THE COMMERCIAL RECORD OF THE OFFICE OF CHIEF ARCHITECT OR HER/HIS INTERPRETATION WILL OVERRULE THE DIGITIZED FORMAT.

DEPARTMENT OF URBAN PLANING, CHANDIGARH ADMN.

S.No.	NOTES.
1.	THIS DRAWING IS THE PROPERTY OF THE DEPTT. OF ARCHITECTURE, U.T. CHD. FORMERLY OF THE PB. GOVT. & MUST NOT BE ALTERED, COPIED OR USED IN WHOLE OR IN PART THERE OF WITHOUT PERMISSION OF THIS DEPTT. IN WRITING.
2.	THIS DRG. IS TO BE READ WITH THE DRG. No. 5 TO 7, 9 TO 11 OF JOB No. 2278.
	NOTE:- THIS DRAWING HAS BEEN COMPUTERISED ON 13-07-09 FORM ORIGINAL DRG. No. 8 JOB No. 2278

Sd/- S.K. MIDHA
4-1-95
CHIEF ARCHITECT.

Sd/- P.C. KANSIL
21-12-94
SENIOR ARCHITECT.

Sd/- SUNITA MONGA
21-12-94
ARCHITECT.

Sd/- P.S. SACHDEVA
21-12-94
ASSTT. ARCHITECT.

OFFICE OF THE
CHIEF - ARCHITECT,
CHANDIGARH.

SCALE = ¼ = 1'-0"

DATED

DEALT
Sd/-

CHECKED
Sd/- AMAR SINGH

JOB No. 2278

DRG. No. 8

SHOP-CUM OFFICES
SECTOR 33 D
ARCH-CONTROL SHEET

TERRACE PLAN