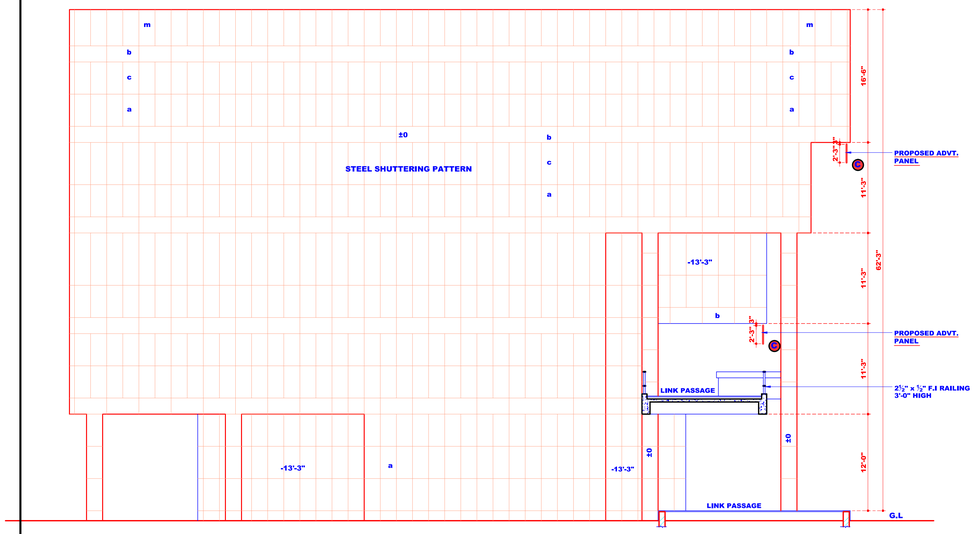

SECTIONAL ELEVATION C-D

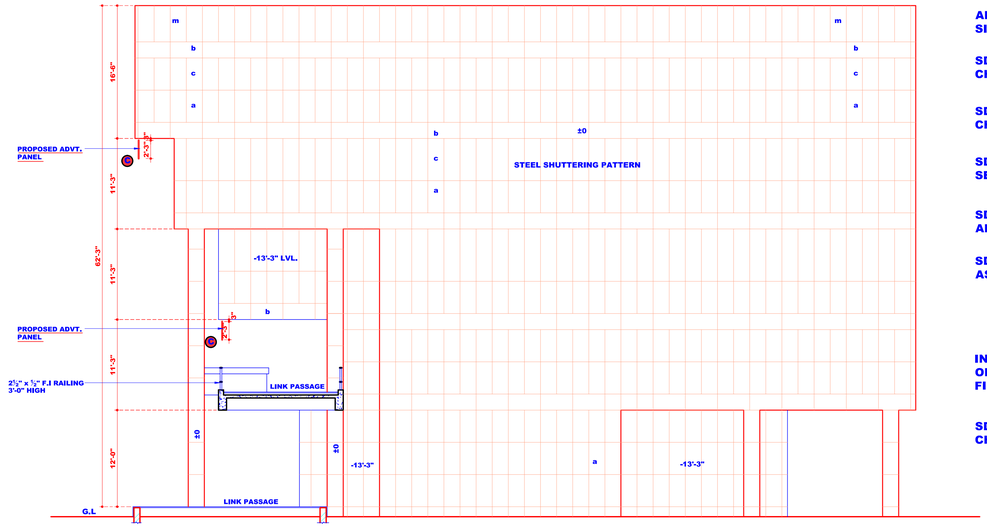

SECTIONAL ELEVATION A-B

APPROVAL FOR ADDITIONAL SIGN BOARD SPACE

SD/- (S.K SANDHU)
CHIEF ADMINISTRATOR

SD/- (SUNITA MONGA)
CHIEF ARCHITECT

SD/- (BALWINDER SAINI)
SENIOR ARCHITECT

SD/- (SANJEEV KUMAR)
ARCHITECT

SD/- (DAMINDER VIRDI)
ASSTT. ARCHITECT

IN PURSUANCE TO THE APPROVAL OF CHIEF ADMINISTRATOR ON FILE DATED:- 16.8.2007.

SD/- (SUNITA MONGA)
CHIEF ARCHITECT

COPYRIGHT.

THE ADDITIONAL ADVERTISEMENT PANELS AS SHOWN 'C' ALLOWED ON PAYMENT BASIS SHALL BE PROVIDED AS SEPARATE FABRICATED PANELS IN METAL OR ACRYLIC. THE STRUCTURAL STABILITY AND FIXING OF THE SAME SHALL BE STRICTLY ENSURED AT SITE FOR PUBLIC SAFETY.

THE ADDITIONAL ADVERTISEMENT PANELS SHALL BE ALLOWED ONLY SUBJECT TO THE PAYMENT OF CHARGES AS DECIDED BY THE ADMINISTRATION/ M.C. CHANDIGARH.

DEPARTMENT OF URBAN PLANNING
CHANDIGARH ADMINISTRATION

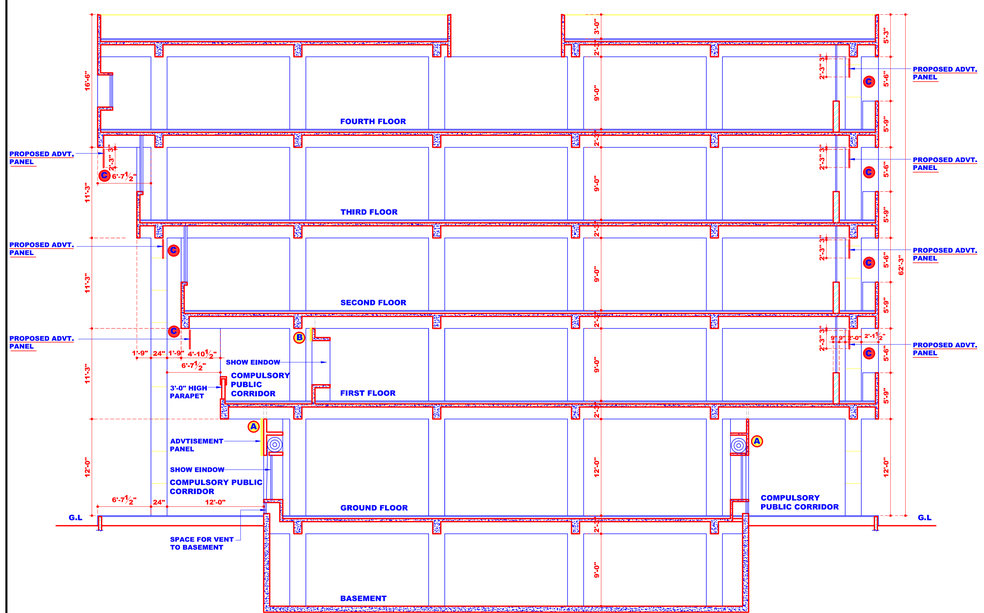

SECTION AT X-X

DISCLAIMER:-

THOUGH EVERY CARE HAS BEEN TAKEN TO PROVIDE THE CORRECT VERSION OF THE ARCHITECTURAL CONTROL ON THIS DIGITIZED(PDF) FORMAT,YET INCASE OF ANY DISCREPANCY, THE MASTER COPY OF THE ARCHITECTURAL CONTROL APPLICABLE ON EACH SUCH SITE, AS AVAILABLE IN THE COMMERCIAL RECORD OF THE OFFICE OF THE CHIEF ARCHITECT OR HER/HIS INTERPRETATION WILL OVER RULE THE DIGITIZED FORMAT.

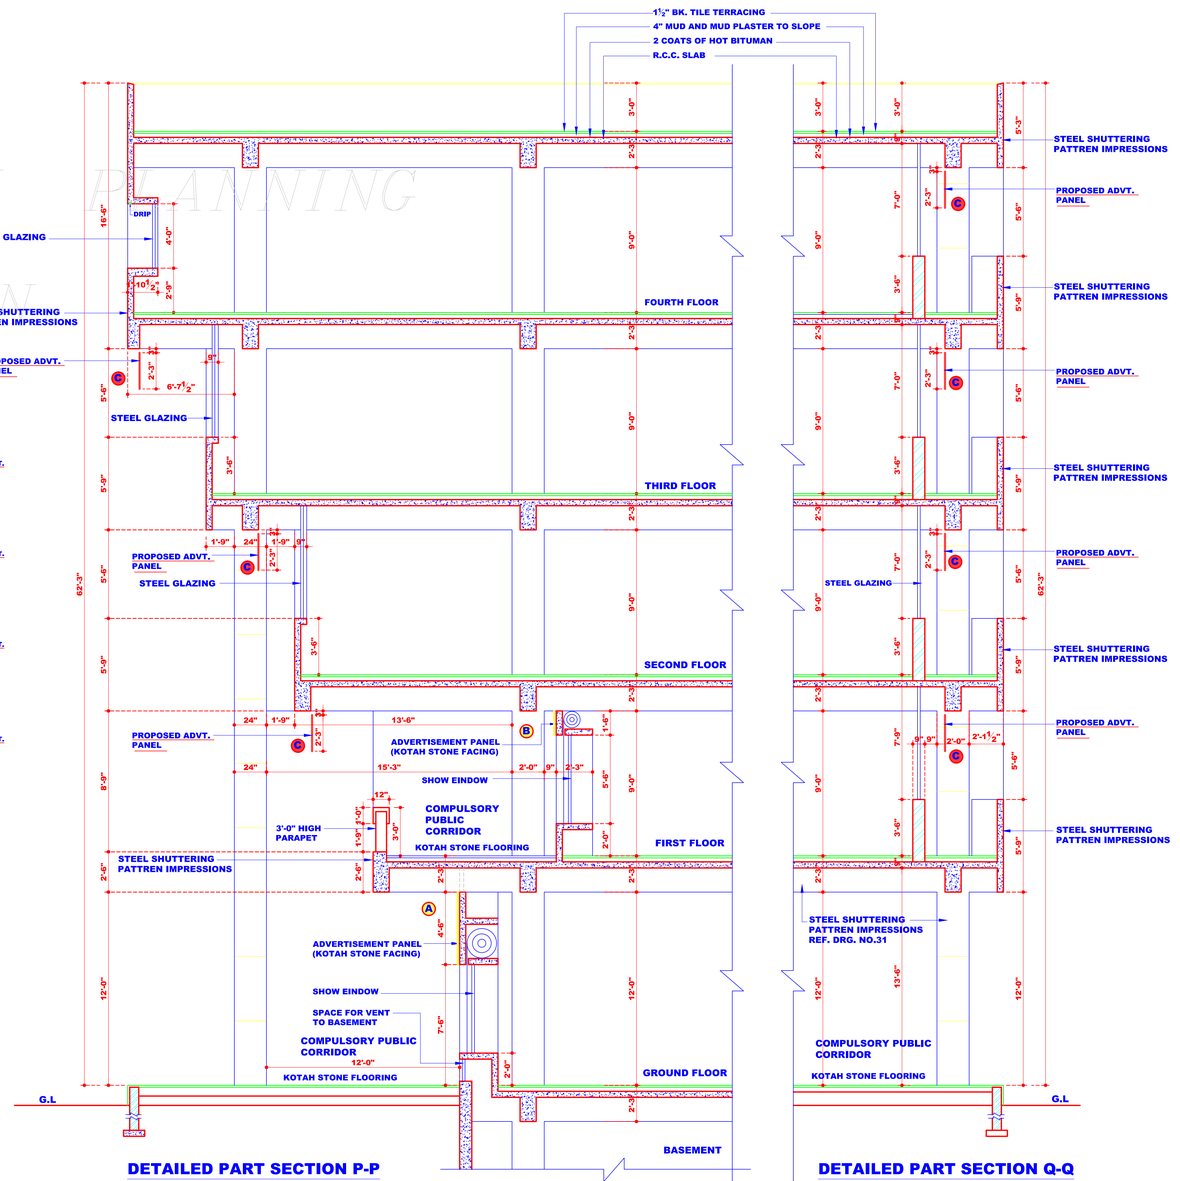

DETAILED PART SECTION P-P

(SCALE:- ¼" = 1'-0")

DETAILED PART SECTION Q-Q

(SCALE:- ¼" = 1'-0")

DEPARTMENT OF URBAN PLANNING CHANDIGARH

S.No.	NOTES
1.	THIS DRG. IS THE PROPERTY OF DEPTT. OF ARCHITECTURE U.T. CHANDIGARH AND FORMERLY OF THE PB. GOVT. AND MUST NOT BE ALTERED. COPIED OR USED IN WHOLE OR IN PART WITHOUT THE PERMISSION OF THIS DEPARTMENT IN WRITING.
2.	THE ARCHITECTURAL CONTROL SHEETS ARE APPLICABLE TO S.C.O. NO. 150, 151, 152 AND 153, 154, 155. ALSO READ THIS DRG. ALONG WITH DRG. NO. 34, 35 AND 36 OF JOB NO. 1048.

SIZE OF STEEL SHUTTERING PATTERN

TYPE	SIZE
a	2'-0" x 4'-0"
b	4'-0"- x 2'-3"
c	2'-0" x 5'-0"
d	15" x 4'-0"
e	15" x 2'-3"
f	4'-0" x 2'-6"
m	2'-0" x 3'-0"

S.No.	DESCRIPTION	SIGN	DATE
	REVISIONS		

Sd/-
(MRS. SATWANT REDDY)
15-9-86
CHIEF ADMINISTRATOR

Sd/- (W.C MALHOTRA) 1-8-86 CHIEF ARCHITECT	Sd/- (R.S LAL) 21-7-86 SENIOR ARCHITECT
Sd/- (J.N SETH) 16-7-86 ARCHITECT	Sd/- (S.S. VIRDI) 16-7-86 ASSTT. ARCHITECT

OFFICE OF THE CHIEF ARCHITECT CHANDIGARH, U.T.

SCALE:- 1/8" = 1'-0" & ¼" = 1'-0"		DATE:- 27.6.86
PARMINDER DEALT BY / CHECKED BY	JOB No. 1048	DRG. No. 37

ARCH. CONTROL FOR S.C.O IN NEW CITY CENTRE, SECTOR-34 (BLOCK 1)

SECTIONAL ELEVATIONS AND SECTIONS.
FOR S.C.O NO. (150,151,152) & (153,154,155)