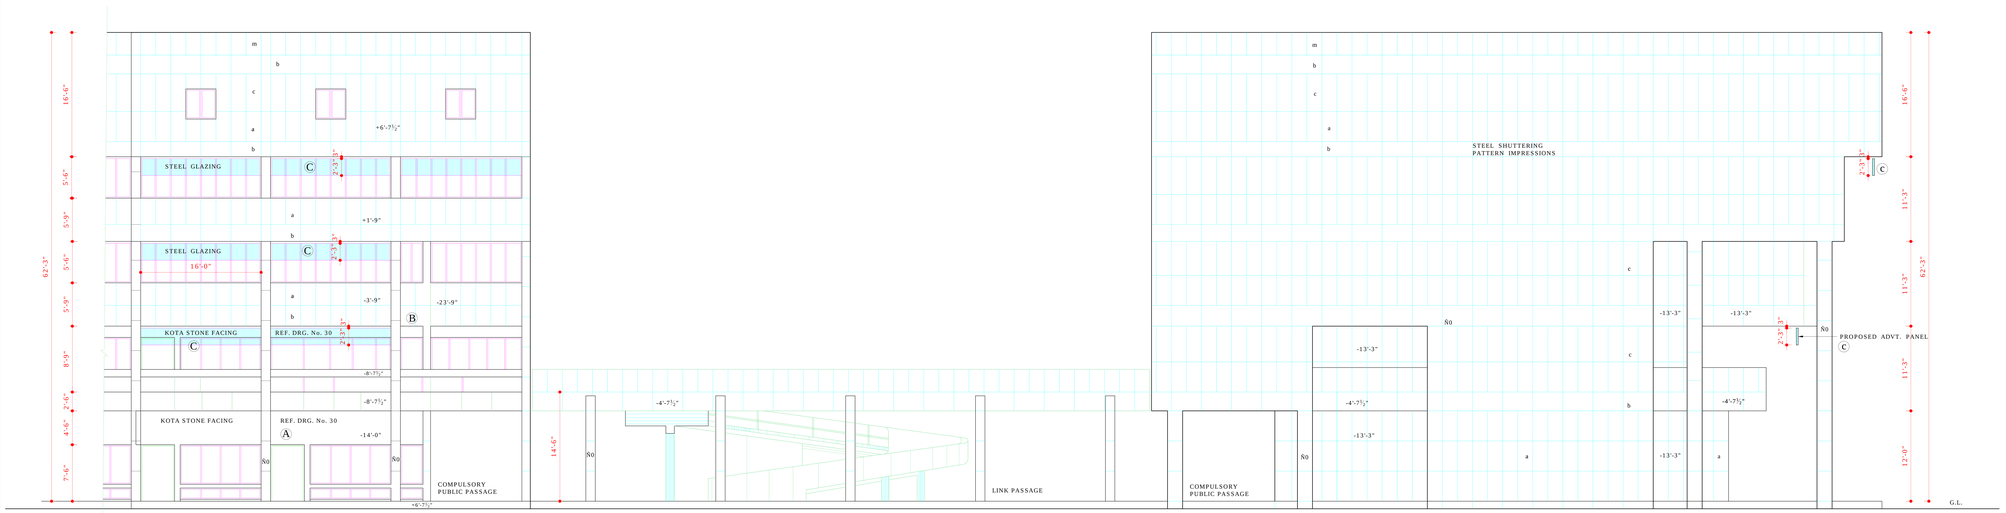

FRONT ELEVATION

COPYRIGHT:
DEPARTMENT OF URBAN PLANNING
CHANDIGARH ADMINISTRATION

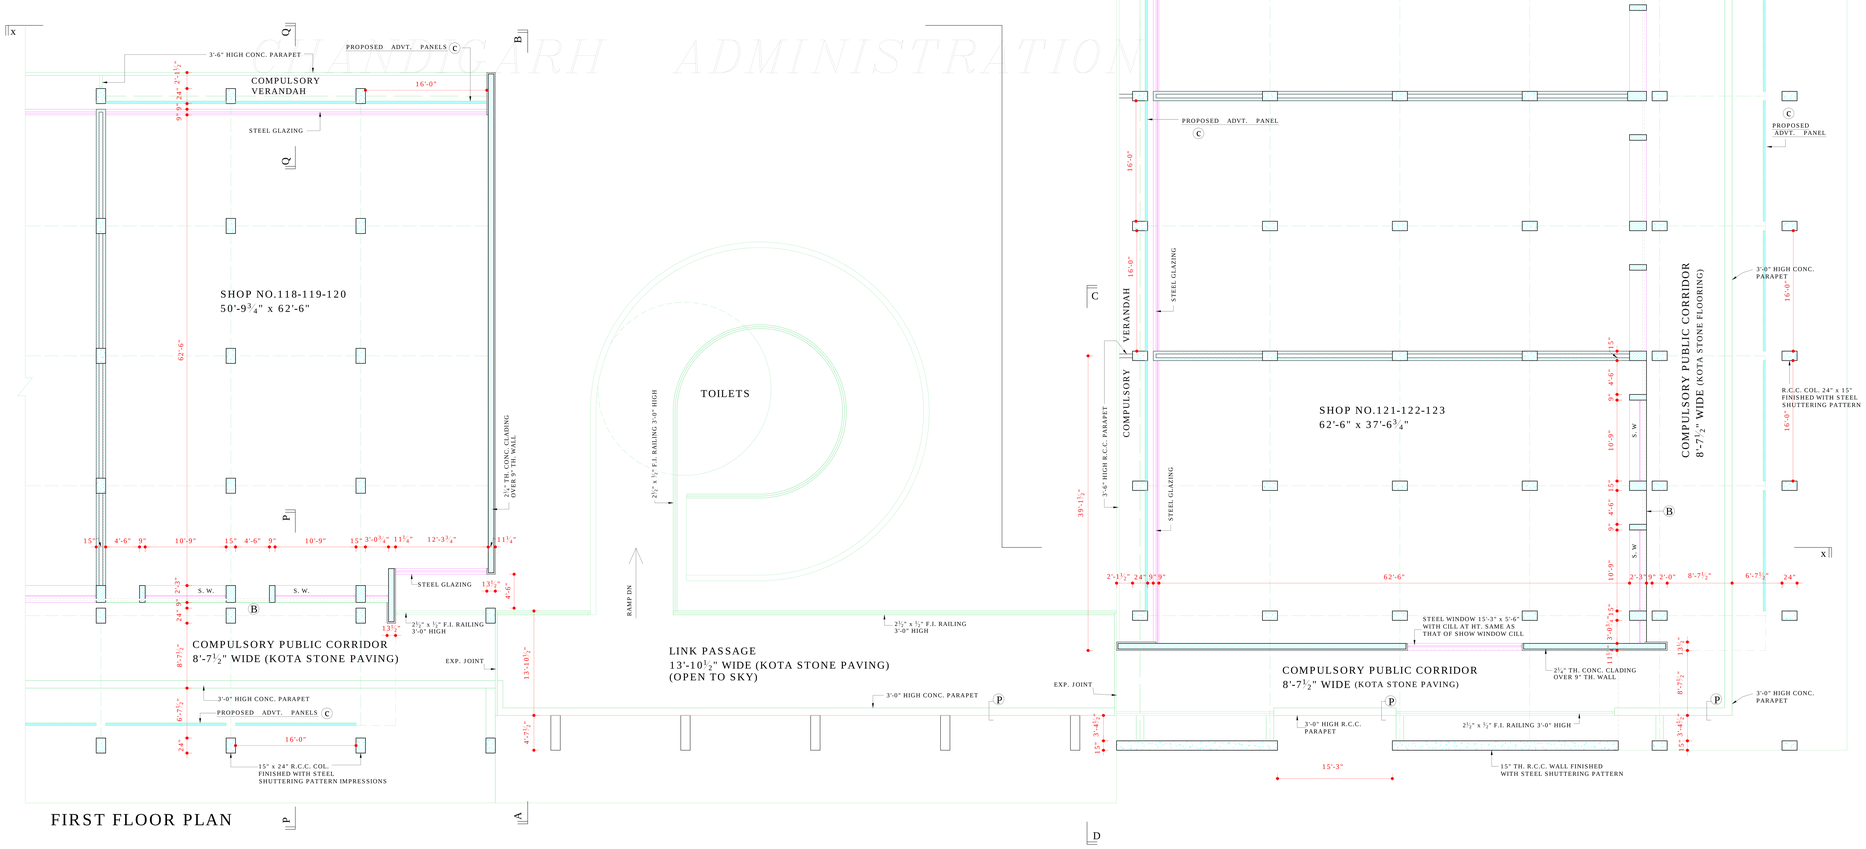

FIRST FLOOR PLAN

THE ADDITIONAL ADVERTISEMENT PANEL AS SHOWN (C) ALLOWED ON PAYMENT BASIS SHALL NOT BE PAINTED ON EXPOSED BRICK SURFACE OR PLASTERED SURFACE BUT SHALL BE PROVIDED AS SEPARATE FABRICATED PANELS IN METAL OR ACRYLIC. THE STRUCTURE STABILITY AND FIXING OF THE SAME SHALL BE STRICTLY ENSURED AT SITE FOR PUBLIC SAFETY.

THE ADDITIONAL ADVERTISEMENT PANELS SHALL BE ALLOWED ONLY SUBJECT TO THE PAYMENT OF CHARGES AS DECIDED BY THE ADMINISTRATION / M.C. CHANDIGARH.

APPROVAL OF THE FINANCE SECY. CUM CHIEF ADMINISTRATOR CHD. ADMN. RECEIVED FOR PROVIDING ADDITIONAL ADVT. SPACE ON UPPER FLOORS OF S.C.O.'S IN SECTOR-34 SUB CITY CENTER ON DATED 1/8/06 VIDE HIS MEMO No.-21/1235 UTF(3) -2005/4489 SUBJECT TO THE CONDITION THAT THE ADDITIONAL ADVERTISEMENT SPACE IS IN ACCORDANCE WITH THE ADVT. CONTROL ORDER,1954 AND THE ORDERS PASSED BY THE HON'BLE HIGH COURT IN THE CASE OF NAMIT KUMAR.

KIRAN
4/8/06

-Sd-
CHIEF ADMINISTRATOR
(SH S.K. SANDHU)

-Sd-
CHIEF ARCHITECT
(MRS. RENU SAIGAL)

-Sd-
SENIOR ARCHITECT
(MRS. SUNITA MONGA)

-Sd-
ARCHITECT
(SH. KAPIL SETIA)

-Sd-
ASSTT ARCHITECT
(SH. DEEPAK JAIN)

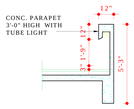

DETAIL AT (P)

SCALE ¼" TO A FOOT

DISCLAIMER

THOUGH EVERY CARE HAS BEEN TAKEN TO PROVIDE THE CORRECT VERSION OF THE ARCHITECTURAL CONTROL ON THIS DIGITIZED (PDF) FORMAT, YET IN CASE OF ANY DISCREPANCY, THE MASTER COPY OF THE ARCHITECTURAL CONTROL APPLICABLE ON EACH SUCH SITE, AS AVAILABLE IN THE COMMERCIAL RECORD OF THE OFFICE OF CHIEF ARCHITECT OR HER/HIS INTERPRETATION WILL OVERRULE THE DIGITIZED FORMAT.

DEPARTMENT OF
ARCHITECTURE U.T.

N

NOTES

18. (CONTD. FROM DRG. NO. 41)
THESE ARCH. CONTROL SHEETS ARE APPLICABLE TO S.C.O No. 118-119-120 AND 121-122-123. ALSO READ THIS DRG. ALONG WITH DRG. No. 40, 41, 43, OF JOB No. 1048.
19. THE WHOLE BUILDING IS TO BE COMPLETED UP TO FULL HIEGHT IN ONE OPERATION.
20. TOILETS SHALL DERIVE LIGHT AND VENTILATION THROUGH THE DUCT OF PERMISSIBLE SIZE UNDER BLDG. BYE-LAWS.
21. ANY DEVIATION IN THE HEIGHT OF ALL THE FLOORS AS INDICATED ON THE CONTROL SHEETS SHALL NOT BE ALLOWED.
22. LIFT IN THESE SHOP-CUM-OFFICES IS COMPULSORY.
23. MACHINE ROOM WITH STAIR CONFORMING TO BUILDING BYE-LAWS WITHIN THE ZONE COMPRISING OF AN INTERNAL AREA WITH ONE BAY SET-BACK FROM EXTERNAL FACADE OF THE BLDG AND MAXIMUM HT. OF 10'-6" ABOVE THE TOP PARAPET LEVEL IS ALLOWED AS APPROVED BY THE CHIEF ADMINISTRATOR/FINANCE SECY. VIDE HIS MEMO. No 29-UTF (4)-92/914 DATE 1.2.93.

APPROVAL OF THE
CHIEF ADMINISTRATOR RECEIVED VIDE THIS MEMO No. 6748-UTFI(5)-97/21043
DATED 17/11/97

Sd/-
CHIEF ADMINISTRATOR
CHANDIGARH ADMN.

NOTE:-
THIS DRAWING IS THE COMPUTERISED REPRODUCTION OF ORIGINAL DRG. No.42 JOB No. 1048 DATED

S.NO.	DESCRIPTION	SIGN	DATE

REVISIONS

CHIEF ADMINISTRATOR

Sd/- S.K. MIDHA 15.XI.97 CHIEF ARCHITECT	Sd/-ASHWANI SABHARWAL 15.XI.97 SENIOR ARCHITECT
Sd/- H.C. CHAWLA 15-XI-91 ARCHITECT	ASSTT. ARCHITECT

OFFICE OF
THE CHIEF ARCHITECT
CHANDIGARH U.T.

SCALE = 1/8" = 1'-0"	DATE	
Sd/- PERMINDER KAUR DEALT Sd/- CHECKED	JOB NO. 1048	DRG NO. 42

ARCH.CONTROL FOR S.C.O IN NEW CITY CENTRE SECTOR - 34

FIRST FLOOR PLAN & FRONT ELEVATION FOR S.C.O.118-119-120 AND 121-122-123.