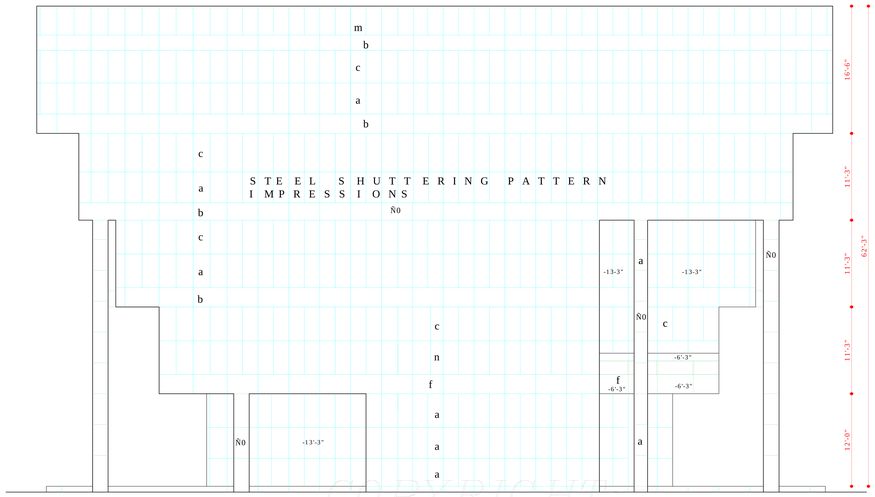

LEFT SIDE ELEVATION

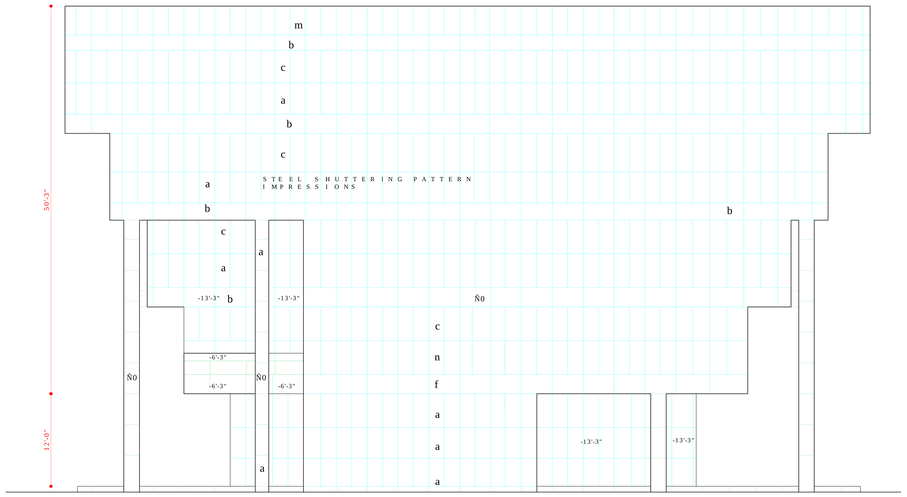

RIGHT SIDE ELEVATION

COPYRIGHT.
DEPARTMENT OF URBAN PLANNING
CHANDIGARH ADMINISTRATION

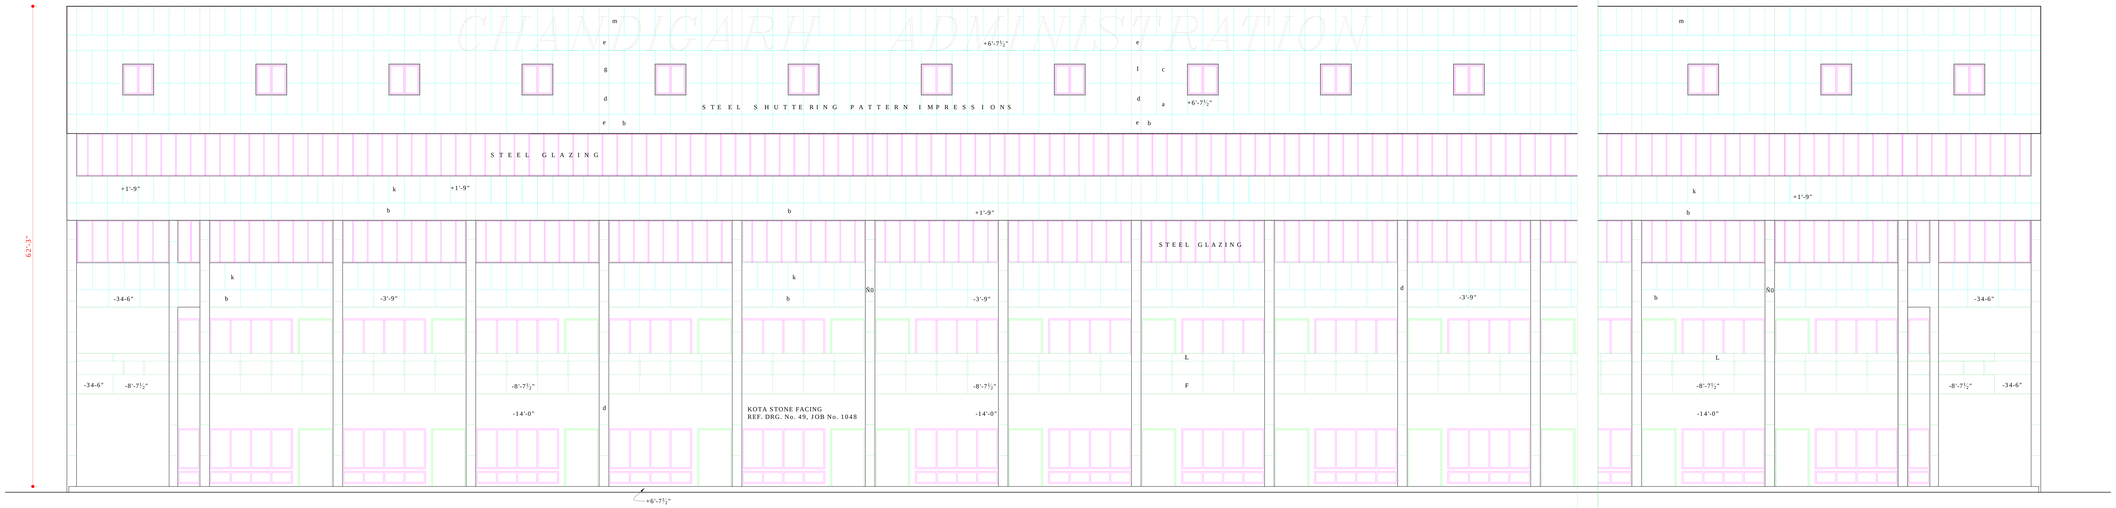

REAR ELEVATION

DISCLAIMER

THOUGH EVERY CARE HAS BEEN TAKEN TO PROVIDE THE CORRECT VERSION OF THE ARCHITECTURAL CONTROL ON THIS DIGITIZED(PDF) FORMAT, YET IN CASE OF ANY DISCREPANCY, THE MASTER COPY OF THE ARCHITECTURAL CONTROL APPLICABLE ON EACH SUCH SITE, AS AVAILABLE IN THE COMMERCIAL RECORD OF THE OFFICE OF CHIEF ARCHITECT OR HER/HIS INTERPRE- TATION WILL OVERRULE THE DIGITIZED FORMAT.

APPROVAL OF THE
CHIEF ADMINISTRATOR RECEIVED VIDE HIS
OFFICE MEMO No. 2793-UT FI (4)-94 / 8914 DATED-6-7-94

Sd/-
A.R. TALWAR
CHIEF ADMINISTRATOR

DEPARTMENT OF
ARCHITECTURE
CHANDIGARH ADMN.

S.No.	NOTES.
1.	THIS DRAWING IS THE PROPERTY OF THE DEPARTMENT OA ARCHITECTURE ,U.T. CHD. AND MUST NOT BE ALTERED COPIED OR USED IN WHOLE OR IN PART WITHOUT THE PRIOR PERMISSION OF THIS DEPARTMENT IN WRITING.

NOTE:-
THIS DRAWING HAS BEEN COMPUTERISED ON
13-07-09 FROM ORIGINAL DRG. No. 47 JOB No. 1048

S.No.	DESCRIPTION	DATE	SIGN

REVISIONS

Sd/- S.K. MIDHA 31.5.94 CHIEF ARCHITECT.	Sd/- 30.5.94 SENIOR ARCHITECT.
Sd/- H.C. CHAWLA 30.5.94 ARCHITECT.	Sd/- 30.5.94 ASSTT. ARCHITECT.

OFFICE OF
THE CHIEF ARCHITECT
U.T. CHANDIGARH

SCALE = 1/8" = 1'-0" | DATE :- 30.5.94

Sd/-
DRAWN BY
CHECKED BY

JOB No. 1048

DRG. No. 47

ARCH. CONTROL FOR S.C.O's
IN NEW CITY CENTRE
SECTOR -34 (BLOCK 5)

RIGHT SIDE, LEFT SIDE

& REAR ELEVATIONS