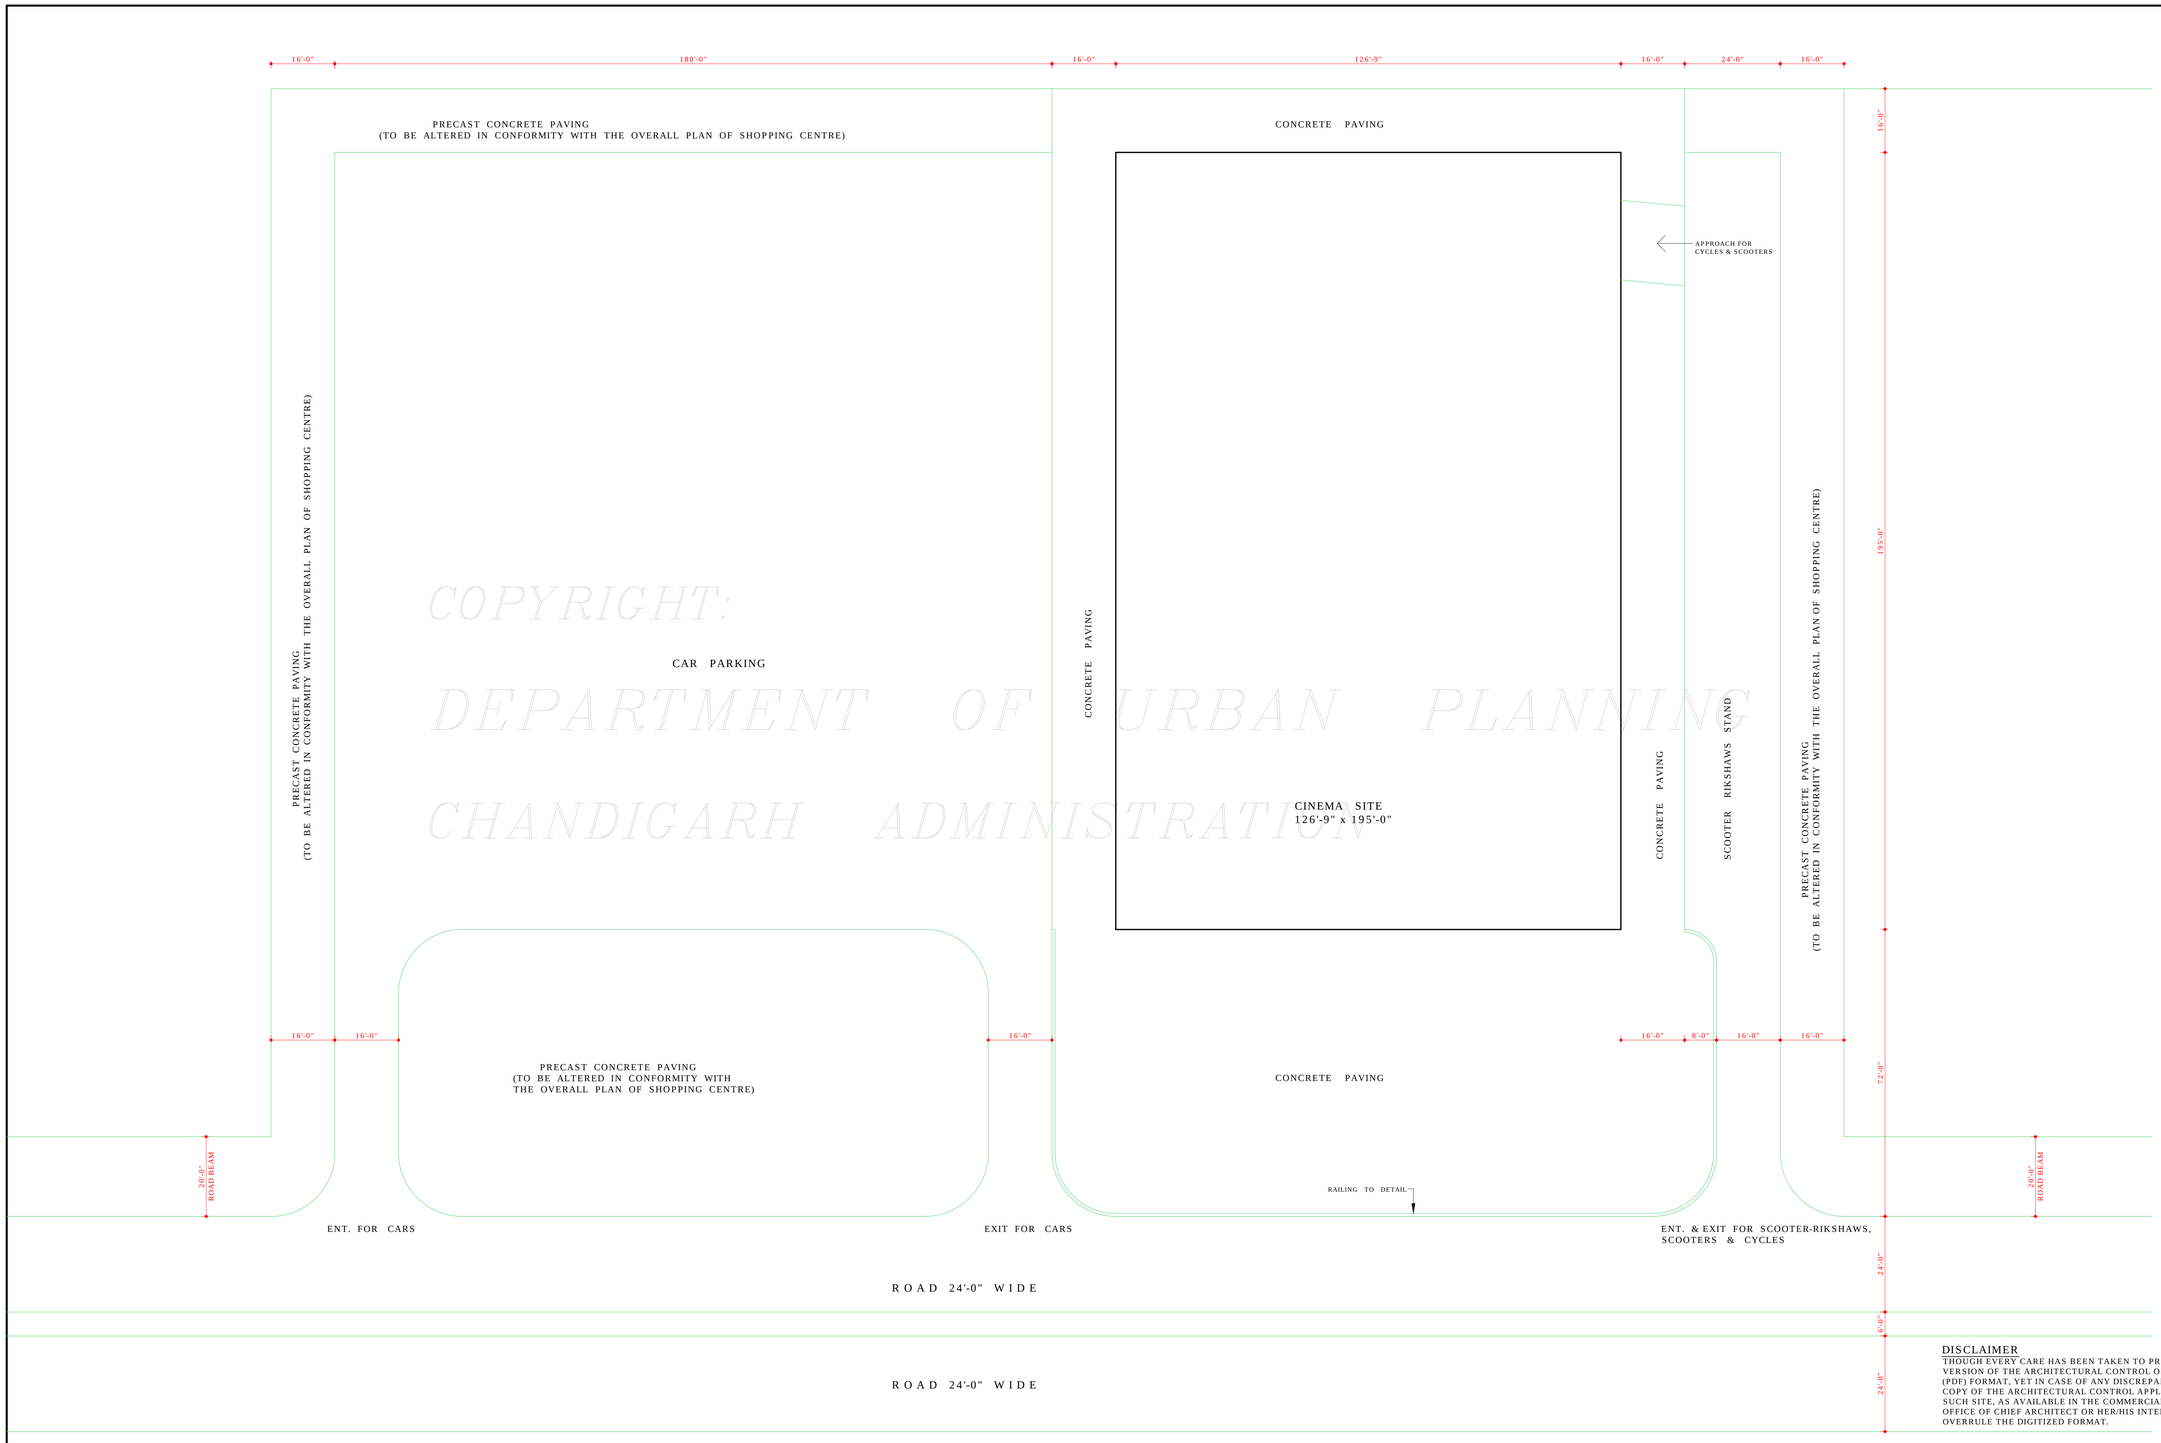


COPYRIGHT:
DEPARTMENT OF URBAN PLANNING
CHANDIGARH ADMINISTRATION

SITE PLAN

DISCLAIMER
THOUGH EVERY CARE HAS BEEN TAKEN TO PROVIDE THE CORRECT VERSION OF THE ARCHITECTURAL CONTROL ON THIS DIGITIZED (PDF) FORMAT, YET IN CASE OF ANY DISCREPANCY, THE MASTER COPY OF THE ARCHITECTURAL CONTROL APPLICABLE ON EACH SUCH SITE, AS AVAILABLE IN THE COMMERCIAL RECORD OF THE OFFICE OF CHIEF ARCHITECT OR HER/HIS INTERPRETATION WILL OVERRULE THE DIGITIZED FORMAT.

Sd/-
CHIEF ADMINISTRATOR

DEPARTMENT OF ARCHITECTURE U.T. CHANDIGARH

NORTH

| S.No. | NOTES |
|---|---|
| | NOTE:-<br>THIS DRAWING HAS BEEN COMPUTERISED ON 07-09-10 FROM DRG. No. 1 JOB No. 787 |

| S.No. | DESCRIPTION | DATE | SIGN |
|---|---|---|---|

REVISIONS

Sd/- M.N. SHARMA
18-1-72
CHIEF ARCHITECT

| | |
|---|---|
| Sd/-<br>18-1-72<br>SENIOR TOWN PLANNER | Sd/-<br>18-1-72<br>SENIOR ARCHITECT |
| Sd/-<br>15-1-72<br>ARCHITECT | Sd/- JAGDISH SINGH<br>15-1-72<br>ASSTT. ARCHITECT |

OFFICE OF THE CHIEF ARCHITECT U.T. CHANDIGARH

| | |
|---|---|
| SCALE: 16 FT. = 1 INCH | DATE - 14-1-72 |
| DRAWN Sd/-<br>CHECKED | DRG. No. 1 / JOB No. 787 |

ARCHITECTURAL CONTROL SHEET FOR CINEMA IN SECTOR 34 A CHANDIGARH

SITE PLAN