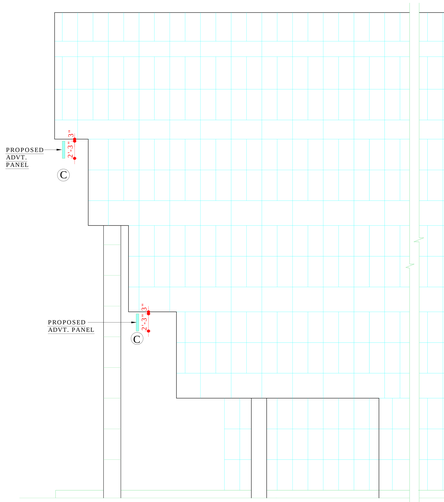

END ELEVATION (EXISTING BLOCK)

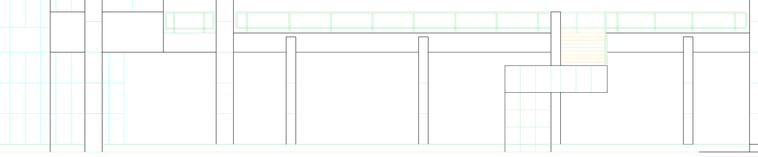

LINK PASSEGE

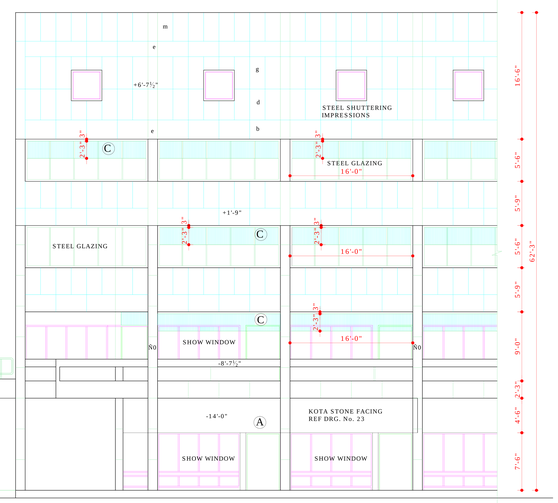

FRONT ELEVATION

COPYRIGHT:
DEPARTMENT OF URBAN PLANNING
CHANDIGARH ADMINISTRATION

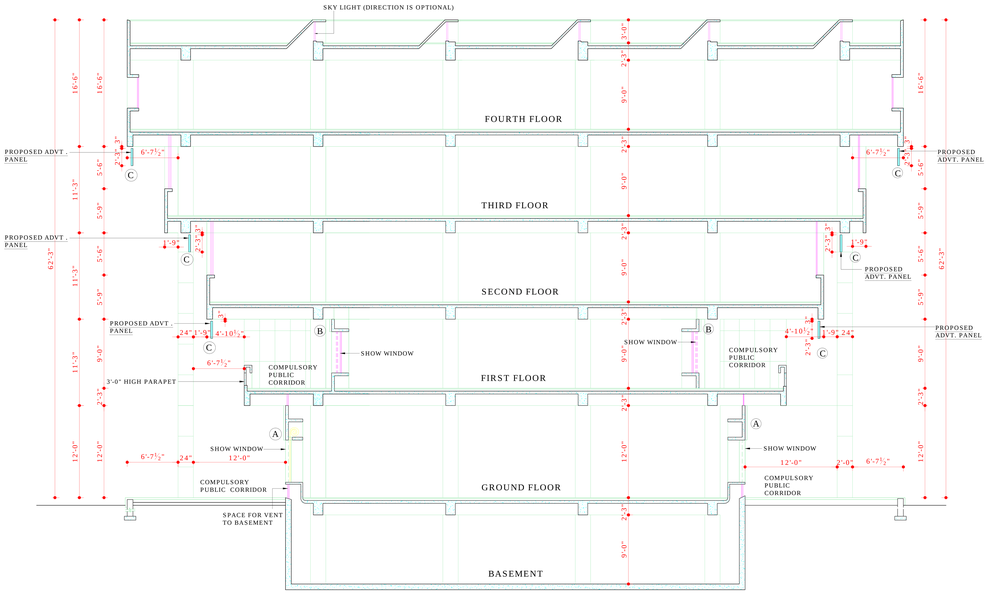

SECTION 'R-R'

THE ADDITIONAL ADVERTISEMENT PANEL AS SHOWN (C) ALLOWED ON PAYMENT BASIS SHALL NOT BE PAINTED ON EXPOSED BRICK SURFACE OR PLASTERED SURFACE BUT SHALL BE PROVIDED AS SEPARATE FABRICATED PANELS IN METALS OR ACRYLIC. THE STRUCTURAL STABILITY AND FIXING OF THE SAME SHALL BE STRICTLY ENSURED AT SITE FOR PUBLIC SAFETY.
THE ADDITIONAL ADVERTISEMENT PANELS SHALL BE ALLOWED ONLY SUBJECT TO THE PAYMENT OF CHARGES AS DECIDED BY THE ADMINISTRATION / M.C. CHANDIGARH.

APPROVAL OF THE FINANCE SECY. CUM CHIEF ADMINISTRATOR CHD. ADMN. RECEIVED FOR PROVIDING ADDITIONAL ADVERTISEMENT SPACE ON UPPER FLOORS OF SCO'S IN SEC - 34 SUB CITY CENTER ON DATED 1.8.06 VIDE HIS MEMO No. 21/1/235 UTFI (3)- 2005 / 4489 SUBJECT TO THE CONDITION THAT THE ADDITIONAL SPACE IS IN ACCORDANCE WITH THE ADVERTISEMENT CONTROL ORDERS PASSED BY THE HON'BLE HIGH COURT IN THE CASE OF NAMIT KUMAR.

SONIA
4-8-06

Sd/-
CHIEF ADMINISTRATOR
(SH. S.K. SANDHU)

Sd/-
CHIEF ARCHITECT
(MRS. RENU SAIGAL)

Sd/-
SENIOR ARCHITECT
(MRS. SUNITA MONGA)

Sd/-
ARCHITECT
(SH. KAPIL SETIA)

Sd/-
ASSTT. ARCHITECT
(SH. DEEPAK JAIN)

APPROVAL OF THE
CHIEF ADMINISTRATOR RECEIVED VIDE HIS
MEMO No. 6748. UT-FI (5)-97/21043
DATED 17.1.97

Sd/-
CHIEF ADMINISTRATOR

DISCLAIMER

THOUGH EVERY CARE HAS BEEN TAKEN TO PROVIDE THE CORRECT VERSION OF THE ARCHITECTURAL CONTROL ON THIS DIGITIZED (PDF) FORMAT, YET IN CASE OF ANY DISCREPANCY, THE MASTER COPY OF THE ARCHITECTURAL CONTROL APPLICABLE ON EACH SUCH SITE, AS AVAILABLE IN THE COMMERCIAL RECORD OF THE OFFICE OF CHIEF ARCHITECT OR HER/HIS INTERPRETATION WILL OVERRULE THE DIGITIZED FORMAT.

DEPARTMENT OF URBAN PLANNING U.T. CHANDIGARH.

S.No.	N O T E S
	THIS DRAWING IS THE PROPERTY OF THE DEPTT. OF URBAN PLANNING U.T. CHANDIGARH AND IT MUST NOT BE CHANGED, ALTERED OR COPIED WITHOUT THE PERMISSION OF THIS DEPTT. IN WRITING.
	THIS DRG. IS TO BE READ IN CONJUNCTION WITH DRG. No. 22, 23, 44/1R, 55, 56.
23.	AS PER THE RECOMMENDATIONS OF THE HIGH POWERED COMMITTEE REGARDING BASEMENTS CONSTITUTED BY A.A. & DIRECTIONS GIVEN BY THE FINANCE SECY. VIDE MEMO No. 11/2/70/UTFI (4)/4098, DATED 3.7.07, BASEMENT IS ALLOWED TO BE EXTENDED UNDER THE PUBLIC CORRIDOR (UPTO THE COLUMN)IN FRONT AND REAR PUBLIC CORRIDORS IN ALL THE SCO'S ONLY. THIS FACILITY MAY ALSO BE EXTENDED TO THE SIDE CORRIDOR OF CORNER PLOTS. THE LIGHT/VENTILATION PROVISIONS WILL BE PROPORTIONATELY INCREASED AS ALLOWED IN THE EXISTING ARCHITECTURAL CONTROLS SUBJECT TO FIRE SAFETY NORMS. THE STRUCTURAL STABILITY OF THE BUILDING & THE ADJOINING BUILDING IS TO BE ENSURED BY THE OWNER/STRUCTURAL ENGINEER AND THE SERVICES RUNNING THROUGH THE CORRIDOR ARE ALSO TO BE RE ARRANGED SO THAT THE SAME DO NOT OBSTRUCT THE FREE FLOW OF TRAFFIC AND ALSO ARE NOT VISIBLE IN THE BASEMENT.
	NOTE: THIS DRAWING IS THE COMPUTERISED REPRODUCTION OF ORIGINAL DRG. No 57 JOB No. 1048 DATED- 23-04-09

S.No.	DESCRIPTION	SIGN	DATE
	REVISIONS		

CHIEF ADMINISTRATOR

Sd/- S.K. MIDHA 15.XI.97 CHIEF ARCHITECT	Sd/- ASHWANI 15.11.97 SENIOR ARCHITECT
Sd/- H.C. CHAWLA 15.11.97 ARCHITECT	ASSTT. ARCHITECT

OFFICE OF THE
CHIEF ARCHITECT U.T.
CHANDIGARH.

SCALE :- 1/8" = 1'-0" | DATE 15.11.90

DEALT BY	JOB No.	DRG. No.
CHECKED BY	1048	57

ARCHITECTURAL CONTROL FOR S.C.O's IN NEW CITY CENTRE SECTOR -34

FRONT ELEVATION & SECTION 'R-R'