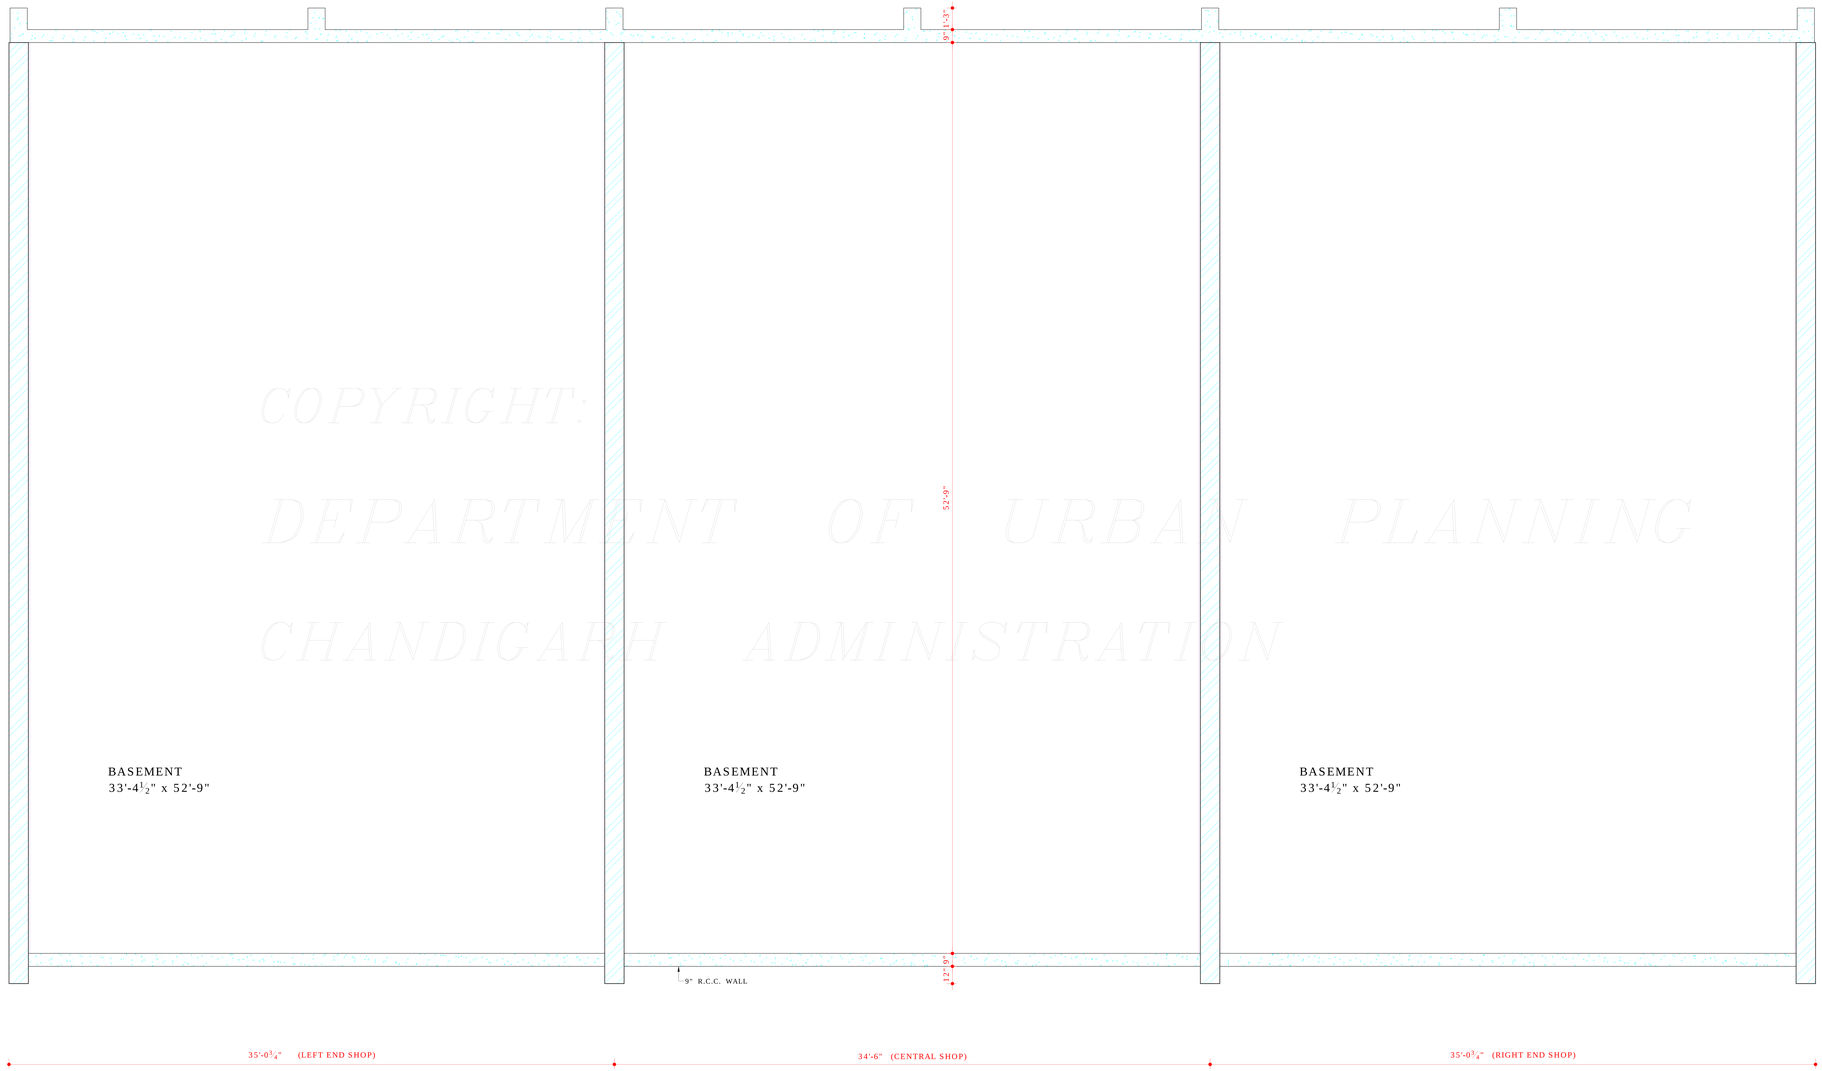

COPYRIGHT:
DEPARTMENT OF URBAN PLANNING
CHANDIGARH ADMINISTRATION

BASEMENT FLOOR PLAN

ATTESTED
Sd/-
S.S. VIRDI
1.2.80
ASSTT. ARCHITECT

DISCLAIMER

THOUGH EVERY CARE HAS BEEN TAKEN TO PROVIDE THE CORRECT VERSION OF THE ARCHITECTURAL CONTROL ON THIS DIGITIZED (PDF) FORMAT, YET IN CASE OF ANY DISCREPANCY, THE MASTER COPY OF THE ARCHITECTURAL CONTROL APPLICABLE ON EACH SUCH SITE, AS AVAILABLE IN THE COMMERCIAL RECORD OF THE OFFICE OF CHIEF ARCHITECT OR HER/HIS INTERPRETATION WILL OVERRULE THE DIGITIZED FORMAT.

DEPARTMENT OF ARCHITECTURE

S.No.	NOTES
1.	THIS DRG. IS THE PROPERTY OF THE DEPTT. OF ARCHITECTURE U.T. CHD. FORMERLY OF THE GOVT. OF PB. AND MUST NOT BE ALTERED, COPIED OR USED IN WHOLE OR IN PART WITHOUT THE PERMISSION OF THIS DEPTT. IN WRITING.
2.	THIS DRG. IS ORIGINALLY TRACED FROM DRG. No. 4 JOB No. 1041 DATED 30.3.78.

APPROVAL OF THE CHIEF ADMINISTRATOR RECEIVED VIDE HIS OFFICE MEMO No. 2622-U.T.F.I. (2) 78/10012 DATED 19.6.78.

NOTE:-
THIS DRAWING HAS BEEN COMPUTERISED ON 19-06-09 FROM ORIGINAL DRG. No. 4 JOB No. 1041

Sd/- M.S. CHAHAL
16.6.78
CHIEF ADMINISTRATOR

Sd/- M.N. SHARMA
30.3.78.
CHIEF ARCHITECT

Sd/- H.S. CHOPRA
30.3.78
SENIOR ARCHITECT

Sd/- J.N. SETH
30.3.78
ARCHITECT

Sd/- A.S. MENDIRATTA
30.3.78
ASSTT. ARCHITECT

OFFICE OF THE
CHIEF ARCHITECT
CHANDIGARH. U.T.

SCALE = FOUR FEET TO AN INCH. | DATE- 30.3.78

DRAWN
A.S. RATRA
RE - DRAWN
MADHU SHARMA

JOB No. 1041

DRG. No. 4

ARCHITECTURAL CONTROL SHEET FOR COMMERCIAL BELT ALONG V2-B ROAD IN SECTOR 35 B AND C.

BASEMENT FLOOR PLAN