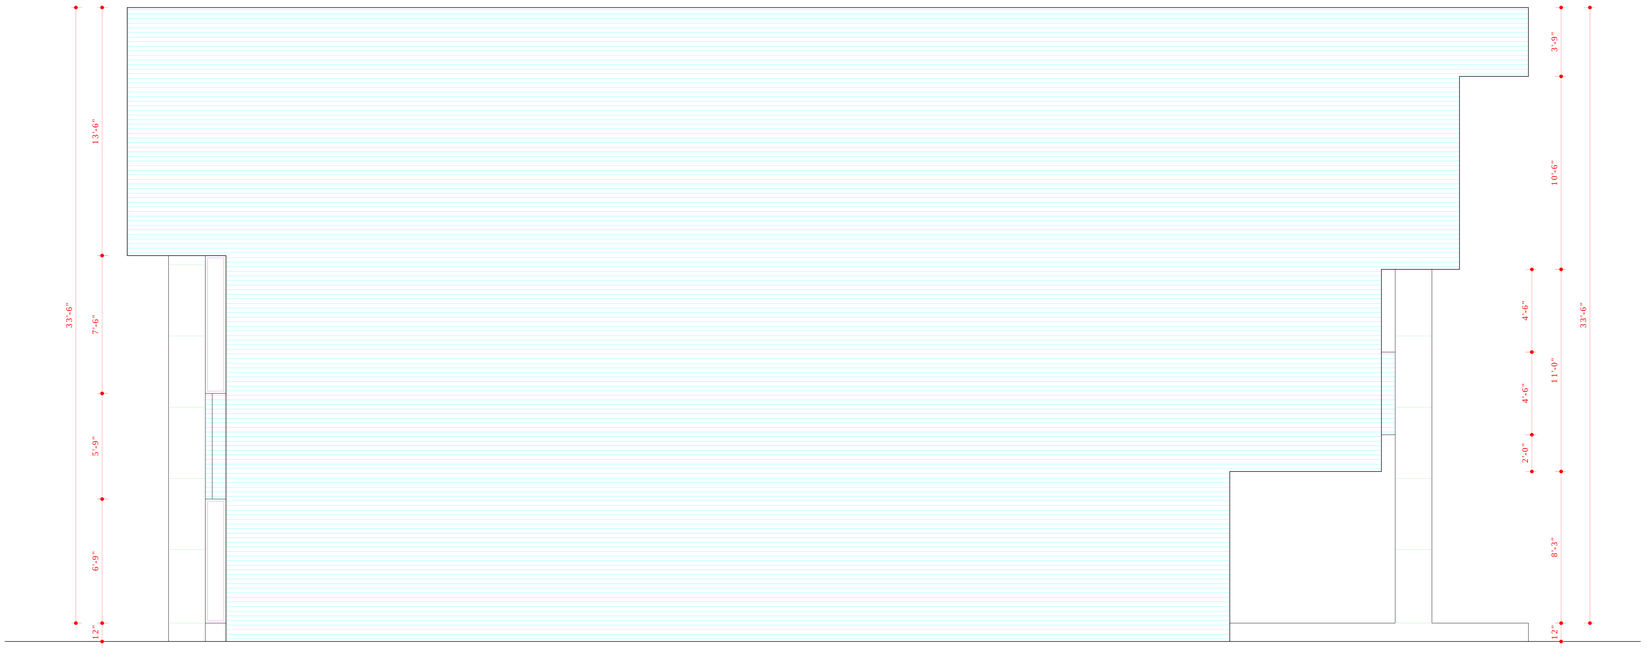

LEFT SIDE ELEVATION

COPYRIGHT
DEPARTMENT OF URBAN PLANNING
CHANDIGARH ADMINISTRATION

RIGHT SIDE ELEVATION

ATTESTED
Sd/-
S.S. VIRDI
1.2.80
ASSTT. ARCHITECT

DISCLAIMER

THOUGH EVERY CARE HAS BEEN TAKEN TO PROVIDE THE CORRECT VERSION OF THE ARCHITECTURAL CONTROL ON THIS DIGITIZED (PDF) FORMAT, YET IN CASE OF ANY DISCREPANCY, THE MASTER COPY OF THE ARCHITECTURAL CONTROL APPLICABLE ON EACH SUCH SITE, AS AVAILABLE IN THE COMMERCIAL RECORD OF THE OFFICE OF CHIEF ARCHITECT OR HER/HIS INTERPRETATION WILL OVERRULE THE DIGITIZED FORMAT.

DEPARTMENT OF

ARCHITECTURE

S.No.	NOTES
1.	THIS DRG. IS THE PROPERTY OF THE DEPTT. OF ARCHITECTURE U.T. CHD. FORMERLY OF THE PB. GOVT. AND MUST NOT BE ALTERED, COPIED OR USED IN WHOLE OR IN PART WITHOUT THE PERMISSION OF THIS DEPTT. IN WRITING.
2.	THIS DRG. IS ORIGINALLY TRACED FROM DRG. No. 7 JOB No. 1041 DATED 21.3.78.

APPROVAL OF THE CHIEF ADMINISTRATOR RECEIVED VIDE HIS OFFICE MEMO No. 2622-U.T.F.I. (2) 78/10012 DATED 19.6.78.

NOTE:-
THIS DRAWING HAS BEEN COMPUTERISED ON 19-06-09 FROM ORIGINAL DRG. No. 7 JOB No. 1041

Sd/- M.S. CHAHAL
16.6.78
CHIEF ADMINISTRATOR

Sd/- M.N. SHARMA 30.3.78. CHIEF ARCHITECT	Sd/- H.S. CHOPRA 30.3.78 SENIOR ARCHITECT
Sd/- J.N. SETH 30.3.78 ARCHITECT	Sd/- A.S. MENDIRATTA 30.3.78 ASSTT. ARCHITECT

OFFICE OF
THE CHIEF ARCHITECT
CHANDIGARH. U.T.

SCALE = FOUR FEET TO AN INCH. DATE- 21.3.78

DRAWN A.S. RATRA	JOB No. 1041	DRG. No. 7
RE - DRAWN MADHU SHARMA		

ARCHITECTURAL CONTROL SHEET FOR COMMERCIAL BELT ALONG V2-B ROAD IN SECTOR-35 B AND C.

END ELEVATIONS