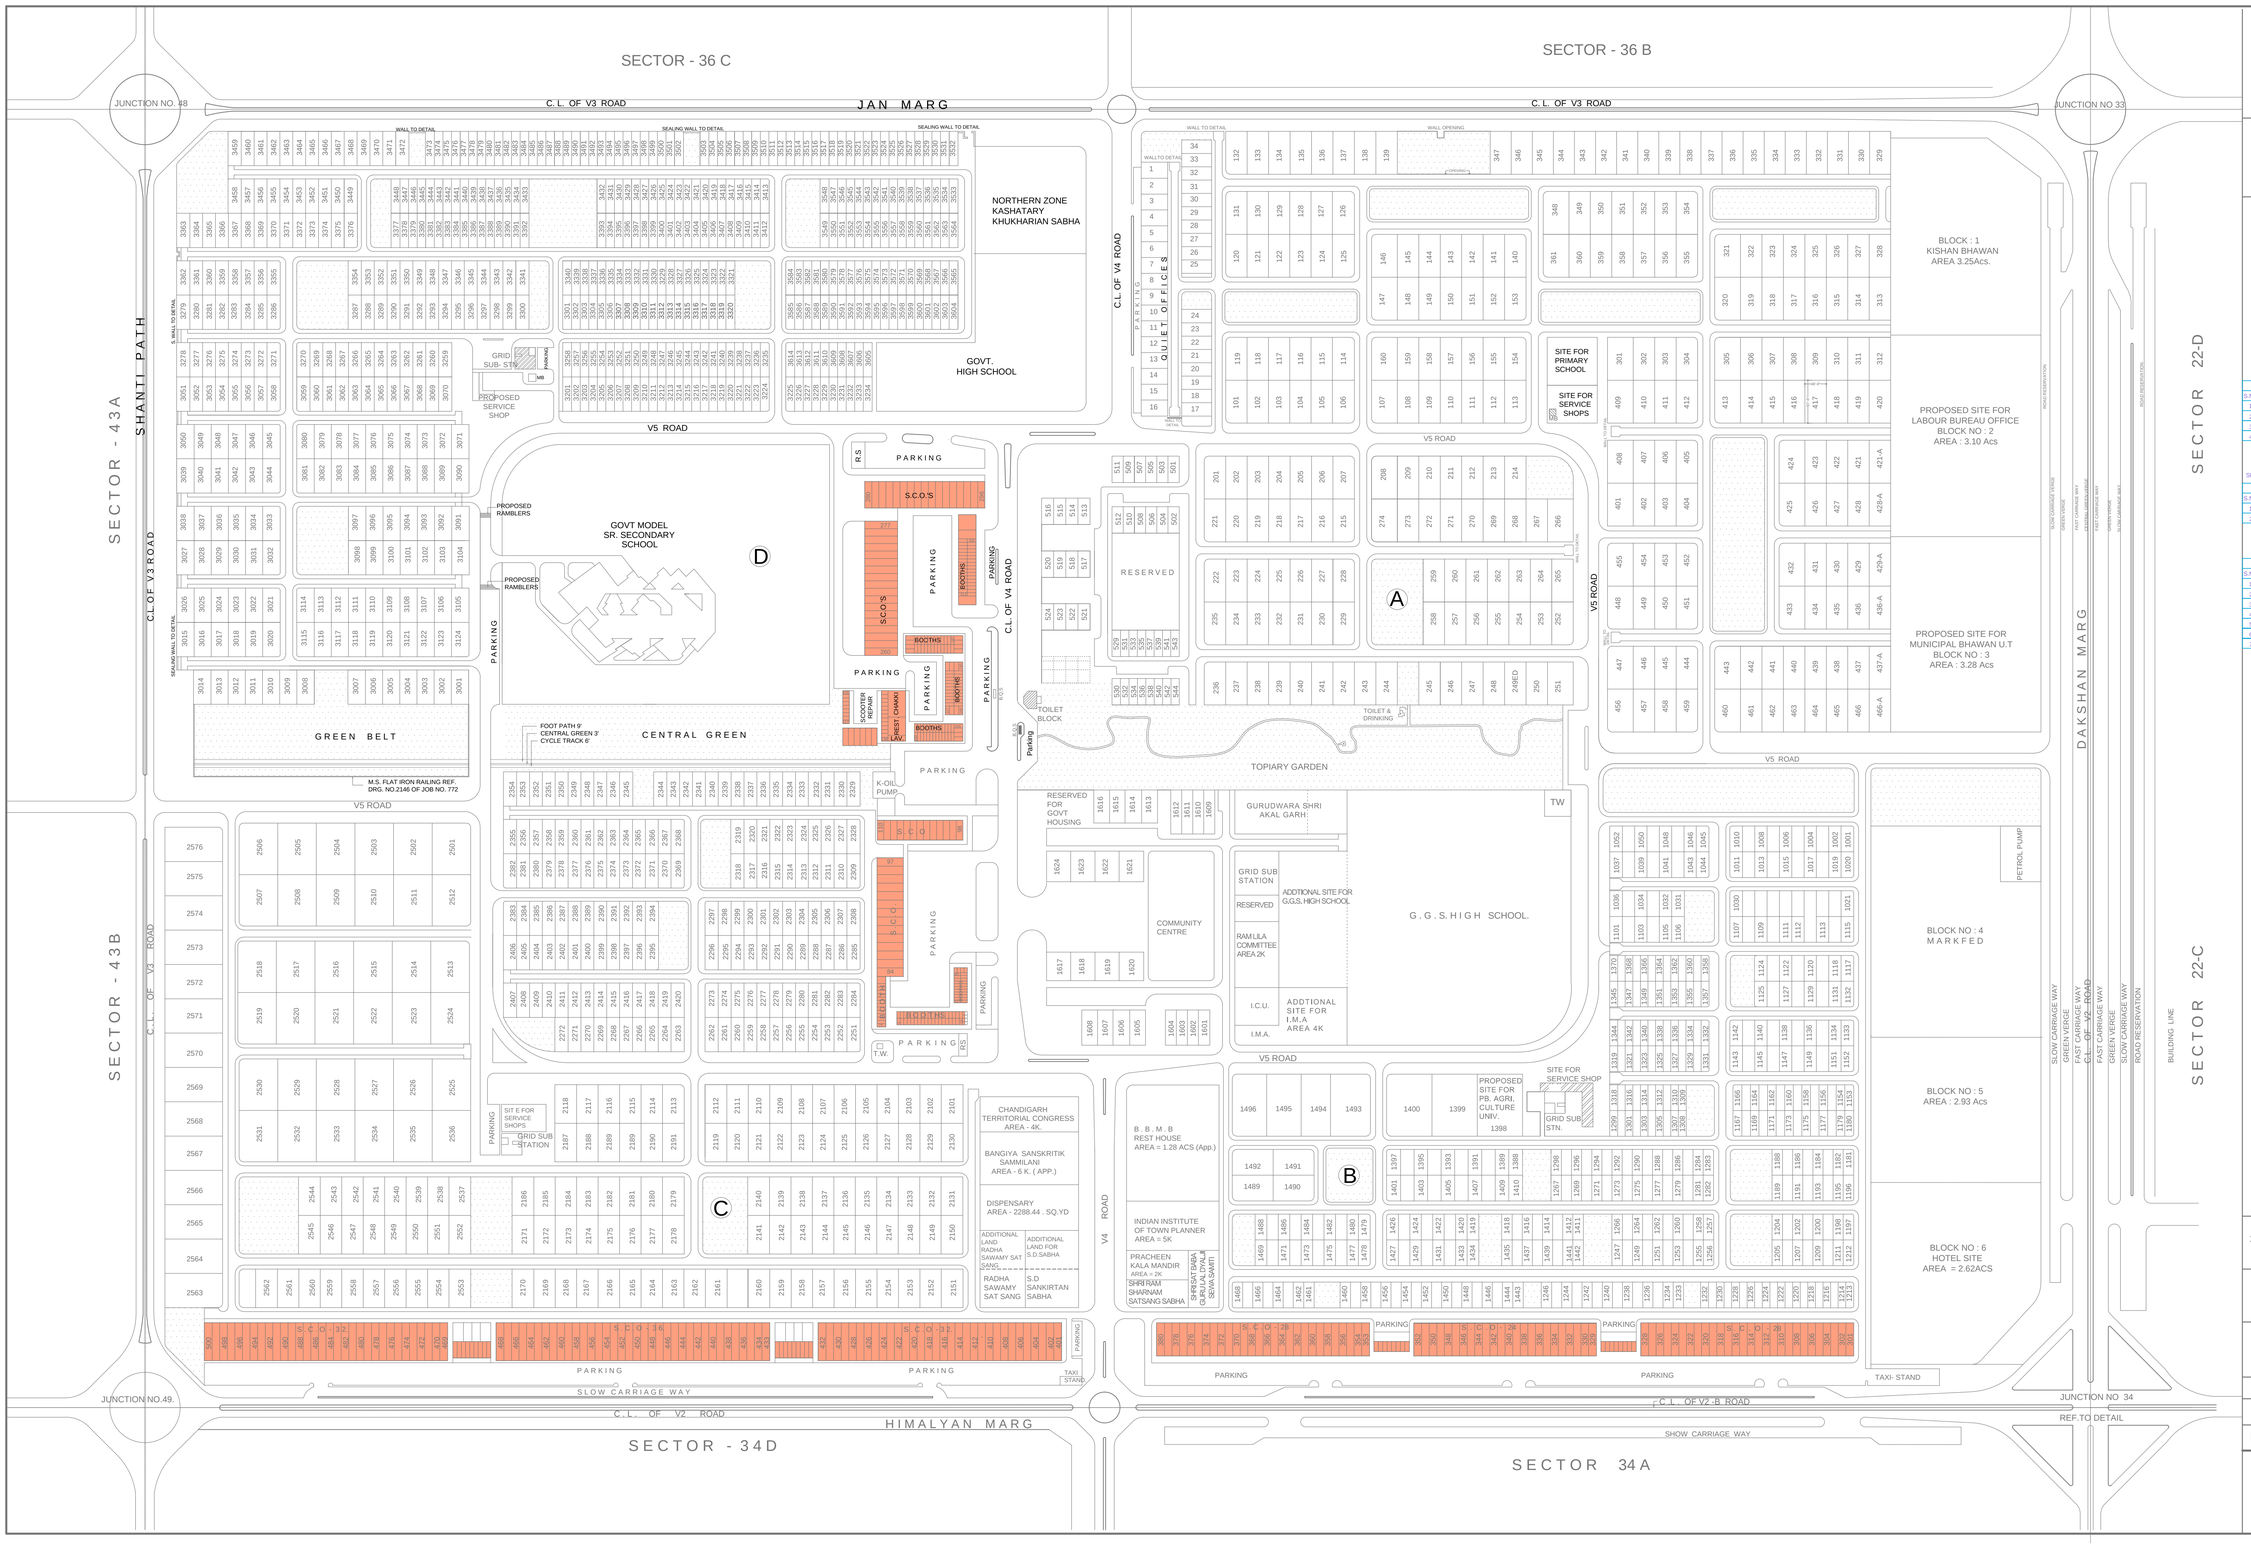

CHANDIGARH PROJECT

NOTE:-
THIS IS A REPRESENTATIVE DRAWING SHOWING SHOPPING LAYOUT, **ONLY** FOR THE ARCHITECTURAL CONTROL SHEETS APPLICABLE FOR COMMERCIAL (SCO'S / SCF'S / BOOTHS ETC.) PLOTS

SHOPPING SHOWN AS

SECTOR 35-B ON V2 ROAD

DETAIL OF SHOPS

S.NO.	CATEGORY	SIZE	PLOT NO.	DRG. NO.	JOB NO.	REMARKS
1.	S.C.O.	34'-0"X15'-0"	301-389	1-7	1041	NOT TO BE VERIFIED
2.	BOOTHS & CHAKKI BETWEEN S.C.O. NO. 335-384 & 350-383			8/1	1041	SUB TO BE VERIFIED
3.	CULTURAL BELT ALONG SHOWN MARG			2-8	795	SUB TO BE VERIFIED
4.	QUIET OFFICES ALONG V4 ROAD IN SECTOR 35-A			2-4	799	SUB TO BE VERIFIED

SECTOR 35-C ON V2 ROAD (DRG. NO. 337 JOB NO. 3

DETAIL OF SHOPS

S.NO.	CATEGORY	SIZE	PLOT NO.	DRG. NO.	JOB NO.	REMARKS
1.	S.C.O.	34'-0"X15'-0"	401-500	1-7	1041	NOT TO BE VERIFIED
2.	BOOTHS & CHAKKI BETWEEN S.C.O. NO. 432-433 & 458-459			10	1041	SUB TO BE VERIFIED

SECTOR 35-C & D ON V4 ROAD

DETAIL OF SHOPS

S.NO.	CATEGORY	SIZE	PLOT NO.	DRG. NO.	JOB NO.	REMARKS
1.	BOOTHS	8'-0" , 200-250	1-83 , 150-241	3-7	647	NOT TO BE VERIFIED
2.	S.C.O.	34'-0"X60'-0"	84-97 & 260-276	1-2	649	
3.	S.C.F.	34'-0"X60'-0"	98-110 & 280-296	1-2	648	
4.	BOOTHS		297-330	12	647	SUB TO BE VERIFIED
5.	SCOOTER REPAIR SHOPS		111-138	1	2346	SUB TO BE VERIFIED
6.	CHAKKI & RESTURANT			5	648	SUB TO BE VERIFIED
7.	SERVICE SHOPS ON V5 ROAD			1& 3-5	2601	SUB TO BE VERIFIED

Sd/- M.S. RANDHAWA CHIEF COMMISSIONER	Sd/- DALJIT SINGH CHIEF ADMINISTRATOR
Sd/- M.N. SHARMA CHIEF ARCHITECT	SENIOR TOWN PLANNER
Sd./- S.G.NAGIA DIVNL TOWN PLANNER	Sd/- R.S.MANOCHA ASSTT. TOWN PLANNER

SCALE :- 160 FEET TO AN INCH.

DRAWN BY:		CHECKED BY:
DRG. NO: 22	JOB NO: 58	DATE:

LAYOUT PLAN OF SECTOR-35