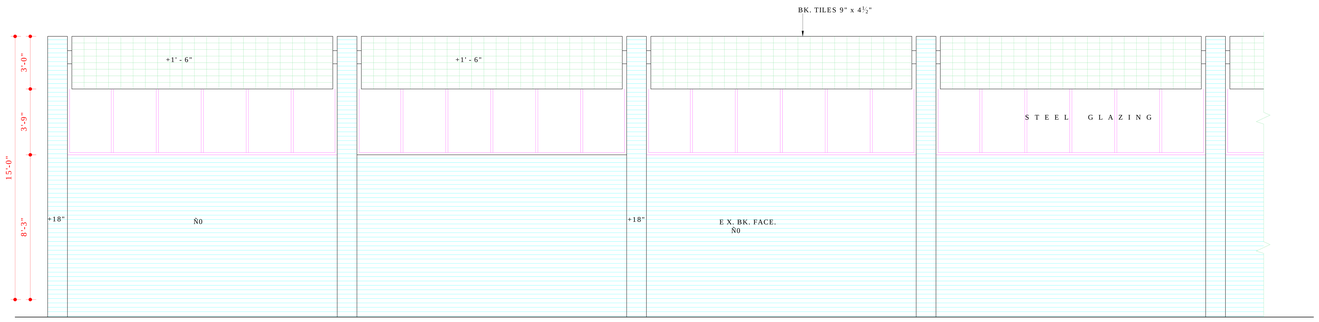

REAR ELEVATION

COPYRIGHT
DEPARTMENT OF URBAN PLANNING
CHANDIGARH ADMINISTRATION

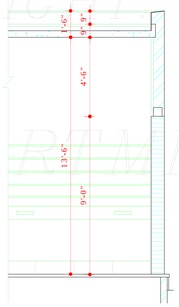

SECTION B-B

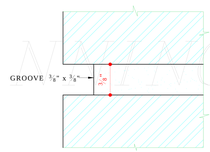

DETAIL OF RAKED
JOINT AT A.

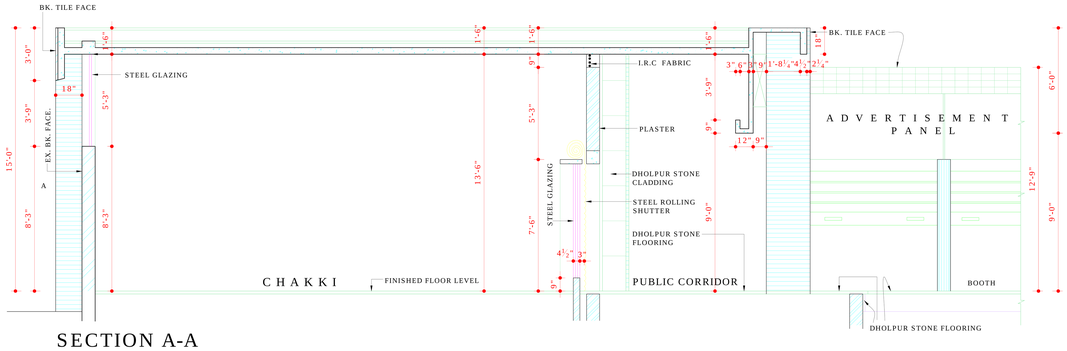

SECTION A-A

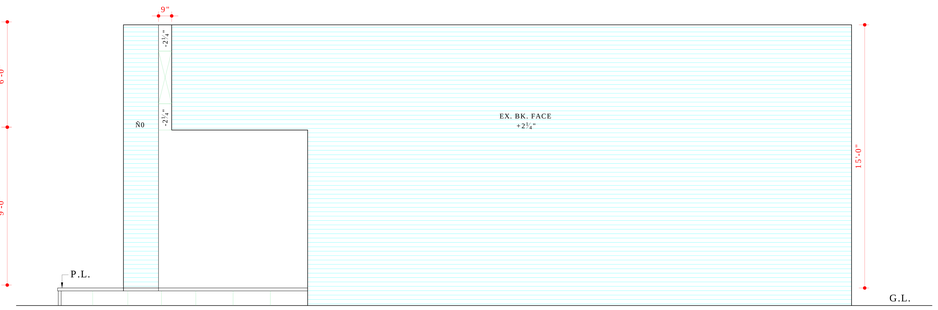

RIGHT SIDE ELEVATION

APPROVAL OF THE CHIEF ADMINISTRATOR
RECEIVED VIDE MEMO No. 50/ 69-UTFI(4)-
93/ 310 DATED, CHANDIGARH THE 12.1.94.

Sd/-
CHIEF ADMINISTRATOR
CHANDIGARH ADMINISTRATION

DISCLAIMER

THOUGH EVERY CARE HAS BEEN TAKEN TO PROVIDE THE CORRECT VERSION OF THE ARCHITECTURAL CONTROL ON THIS DIGITIZED (PDF) FORMAT, YET IN CASE OF ANY DISCREPANCY, THE MASTER COPY OF THE ARCHITECTURAL CONTROL APPLICABLE ON EACH SUCH SITE, AS AVAILABLE IN THE COMMERCIAL RECORD OF THE OFFICE OF CHIEF ARCHITECT OR HER/HIS INTERPRETATION WILL OVERRULE THE DIGITIZED FORMAT.

DEPARTMENT OF
ARCHITECTURE, U.T.
CHANDIGARH.

S.No.	NOTES
11.	THE PUBLIC CORRIDOR INDICATED IN THE DRG. SHALL BE LEFT UNOBSTRUCTED, UNHINDERED & UNENCROCHED FOR EXCLUSIVE USE AS A PUBLIC PASSAGE.
12.	EXTERNAL DOORS & WINDOW ROLLING SHUTTERS SHALL BE PAINTED IN GREY COLOUR OF I.S.I. SHADE No. 693 ONLY.
13.	NO SUB. DIVISON OF SHOP IS ALLOWED.
14.	NO BASEMENT IS ALLOWED.
15.	INTERNAL PLANNING OF SEMI - INDUSTRIAL / CHAKKI SHOPS IS LEFT TO THE DISCRETION OF OWNER SUBJECT TO THE APPROVAL OF THE CHIEF ADMINISTRATOR.
16.	POSITION OF THE TOILET IS TENTATIVE AND CAN BE CHANGED SUBJECT TO THE APPROVAL OF THE CHIEF ADMINISTRATOR.
17.	THE PATTERN OF FLOORING & SPECIFICATION OF PUBLIC CORRIDOR SHALL BE STRICTLY IN ACCORDANCE WITH AS SHOWN ON THE DRGS. AND EXECUTED, MAINTAINED BY THE OWNER TO THE ENTIRE SATISFACTION OF THE CHIEF-ADMINISTRATOR.
18.	THE PARTY WALL SHALL BE 9" THICK AND SHALL BE CONSTRUCTED WITH FIRST CLASS BRICKS IN 1:4 CEMENT SAND MORTAR OR IN RICH MIX AND SHALL HAVE ADEQUATE FOUNDATION TO THE SATISFACTION OF THE CHIEF- ADMINISTRATOR.
19.	NO ADVERTISEMENT SHALL BE ALLOWED IN SPACE OTHER THAN THE ONE SHOWN IN THE DRG.
20.	STRUCTURAL SIZES ARE INDICATIVE IN THE DRG. BUT FINAL RESPONSIBILITY FOR STABILITY OF THE STRUCTURE IS THAT OF THE OWNER.

NOTE:-
THIS DRAWING HAS BEEN COMPUTERISED ON
25-09-09 FROM DRG. No. 4 JOB No. 2399

S.No.	DESCRIPTION	SIGN	DATE

REVISIONS

Sd/- CHIEF ARCHITECT	Sd/- S.K. MIDHA 4.11.93 SENIOR ARCHITECT
Sd/- ASHWANI KUMAR ARCHITECT	Sd/- S.P. KHURANA ASSTT. ARCHITECT

OFFICE OF THE
CHIEF ARCHITECT & SECY.
CHANDIGARH

SCALE :- 1/4" =1'-0"	DATE :-

PREM LATA DRAWN Sd/- CHECKED	JOB No. 2399	DRG. No. 4

ARCHITECTURAL CONTROL
FOR SEMI-INDUSTRIAL SHOPS
& CHAKKI SITE SECTOR 36-D
(No. 231 -D, 231-E, 232)

REAR, SIDE ELEVATION
& SECTION.