


REAR ELEVATION

COPYRIGHT:
DEPARTMENT OF URBAN PLANNING
CHANDIGARH ADMINISTRATION

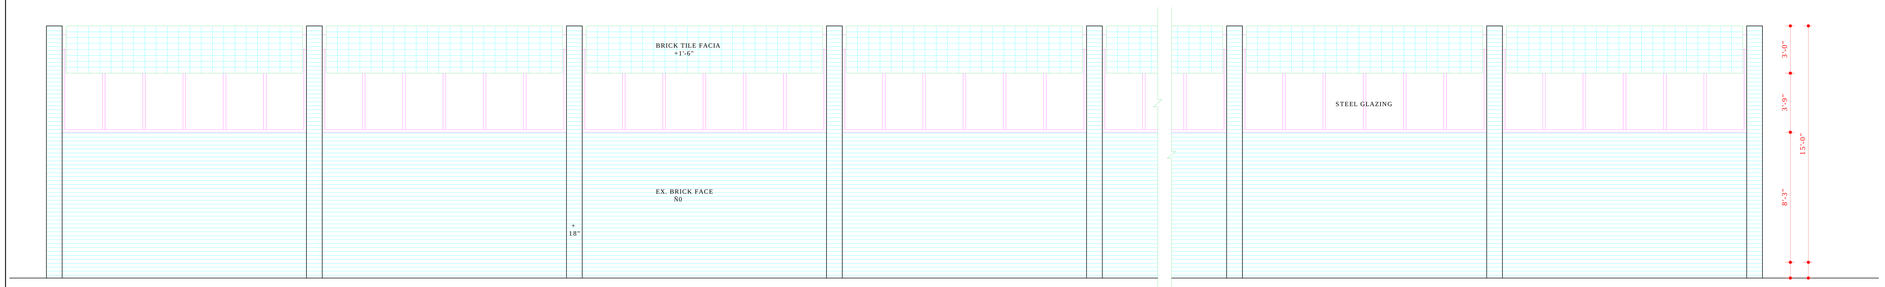


DETAIL OF RAKED JOINT AT 'A'




SECTION 'A-A'

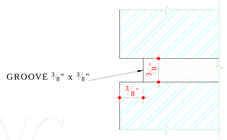


LEFT SIDE ELEVATION

DISCLAIMER

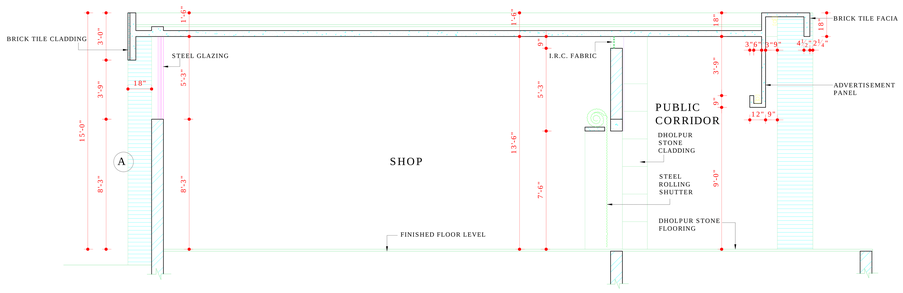THOUGH EVERY CARE HAS BEEN TAKEN TO PROVIDE THE CORRECT VERSION OF THE ARCHITECTURAL CONTROL ON THIS DIGITIZED (PDF) FORMAT, YET IN CASE OF ANY DISCREPANCY, THE MASTER COPY OF THE ARCHITECTURAL CONTROL APPLICABLE ON EACH SUCH SITE, AS AVAILABLE IN THE COMMERCIAL RECORD OF THE OFFICE OF CHIEF ARCHITECT OR HER/HIS INTERPRETATION WILL OVERRULE THE DIGITIZED FORMAT.

Sd/-
CHIEF ADMINISTRATOR
CHANDIAGRH ADMINISTRATION

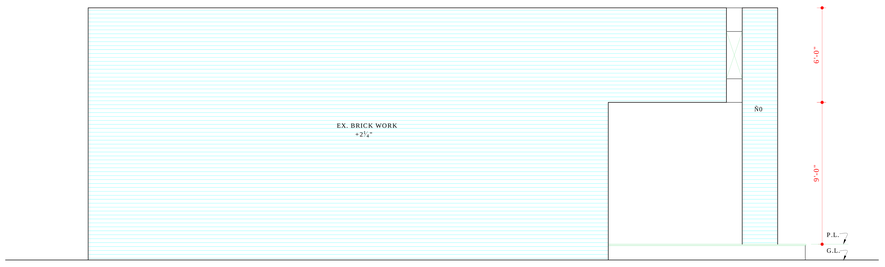APPROVAL OF THE CHIEF ADMINISTRATOR RECEIVED VIDE MEMO No. 975 UTFI-(4)-91/1814 DT 22.2.91

# DEPARTMENT OF ARCHITECTURE U.T. CHANDIGARH

| S.No. | NOTES |
|---|---|
| 12. | • THIS DRAWING IS THE PROPERTY OF THE DEPARTMENT OF ARCHITECTURE U.T. CHANDIGARH AND IT MUST NOT BE ALTERED, COPIED OR USED IN WHOLE OR IN PART WITHOUT THE PERMISSION OF THIS DEPARTMENT IN WRITING. |
| 13. | • THIS DRG. IS TO BE READ ALONG WITH DRG. No. 1 OF JOB No. 2399. |
| 14. | • EXTERNAL DOORS & WINDOWS, ROLLING SHUTTERS SHALL PAINTED IN GREY COLOUR OF I.S.I. SHADE No. 693 ONLY. |
| 15. | • NO SUB DIVISION OF SHOP IS ALLOWED. |
| 16. | • NO BASEMENT IS ALLOWED. |
| 17. | • INTERNAL PLANNING OF SEMI INDUSTRIAL SHOPS IS LEFT TO THE DISCRETION OF OWNER SUBJECT TO THE PRIOR APPROVAL OF THE CHIEF ADMINISTRATOR. |
| 18. | • POSITION OF TOILET IS TENTATIVE AND CAN BE CHANGED SUBJECT TO THE APPROVAL OF THE CHIEF ADMINISTRATOR. |
| 19. | • THE PATTERN OF FLOORING & SPECIFICATION OF PUBLIC CORRIDOR SHALL BE STRICTLY IN ACCORDANCE WITH AS SHOWN ON THE DRGS. AND EXECUTED, MAINTAINED BY THE OWNER TO THE ENTIRE SATISFACTION OF THE CHIEF ADMINISTRATOR. |
| 20. | • THE PARTY WALL SHALL BE 9" THICK AND SHALL BE PROPERLY CONSTRUCTED WITH IST CLASS BRICKS IN 1:4 CEMENT SAND MORTAR OR IN RICH MIX AND SHALL HAVE ADEQUATE FOUNDATION TO THE SATISFACTION OF THE CHIEF ADMINISTRATOR. |
| 21. | • NO ADVERTISEMENT SHALL BE ALLOWED IN SPACE OTHER THAN THE ONE SHOWN IN THE DRG. |
| 22. | • STRUCTURAL SIZES ARE INDICATIVE IN THE DRG. BUT FINAL RESPONSIBILITY FOR STABILITY OF THE STRUCTURE IS THAT OF THE OWNER. |

NOTE:-
THIS DRAWING IS THE COMPUTERISED REPRODUCTION OF ORIGINAL DRG. No. 2 JOB No. 2399 DATED- 19-05-09

| S.No. | DESCRIPTION | SIGN | DATE |
|---|---|---|---|

REVISIONS

| | |
|---|---|
| Sd/- O.P. MEHTA 22.3.91<br>CHIEF ARCHITECT | Sd/- S.K. MIDHA 21.2.91<br>SENIOR ARCHITECT |
| Sd/- ASHWANI 21.2.91<br>ARCHITECT | SD/- S.P. KHURANA<br>ASSTT.ARCHITECT |

OFFICE OF THE CHIEF ARCHITECT U.T. CHANDIGARH

SCALE:- 1/4" =1'-0" | DATE : 21.2.1991

| | | |
|---|---|---|
| Sd/- MALHOTRA<br>DEALT BY<br>Sd/-<br>CHECKED BY | JOB No. 2399 | DRG. No. 2 |

ARCHITECTURAL CONTROL FOR SEMI INDUSTRIAL SHOPS, SECTOR-36 D
SIZE (16'-6" x 47'-7½")
Nos. 231 TO 231-C

REAR SIDE ELEVATION & SECTION