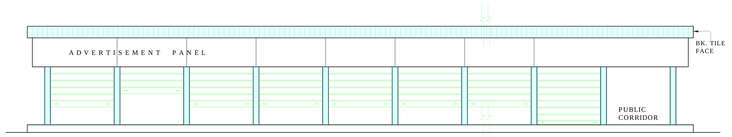

ELEVATION

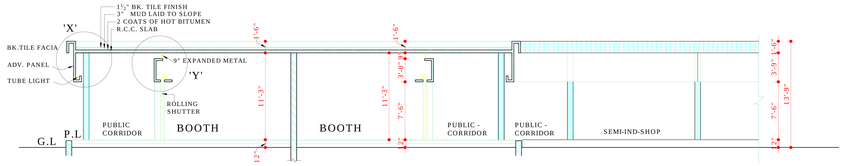

SECTION AT B-B

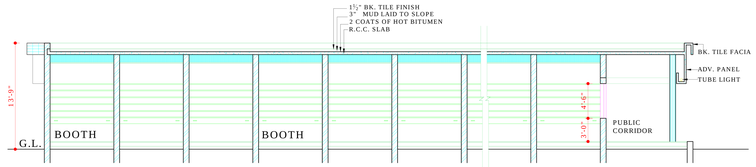

SECTION AT A-A

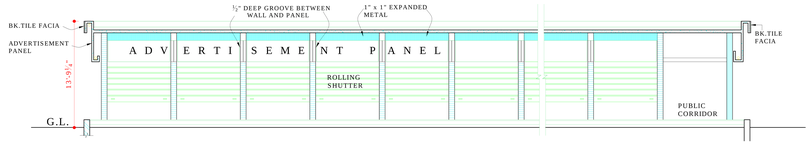

SECTION AT D-D

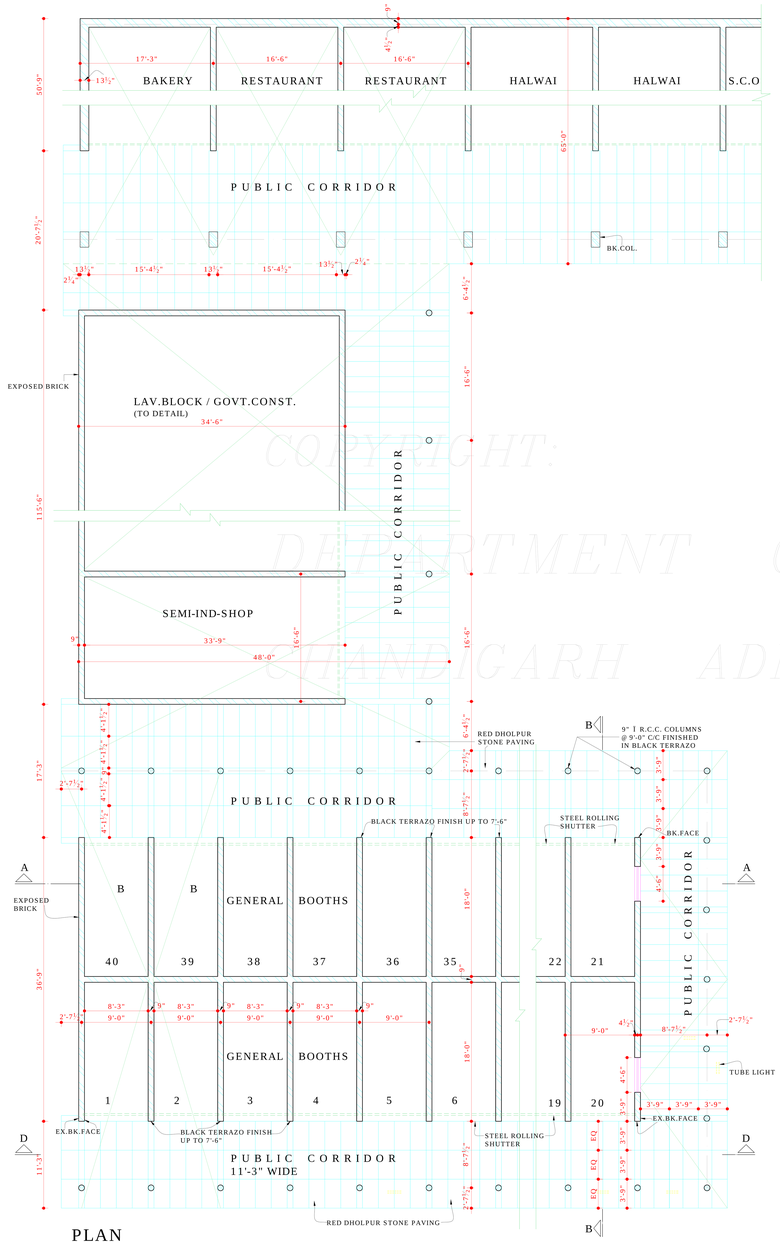

PLAN

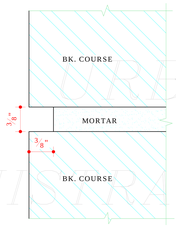

DETAIL OF GROOVE 'A'

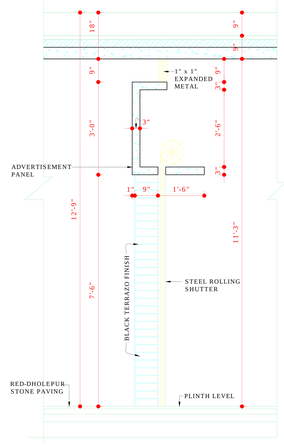

DETAIL AT 'Y'
(SCALE: ½" = 1'-0")

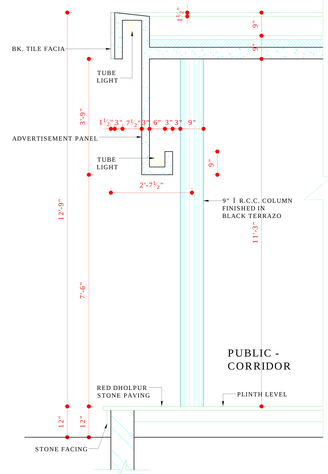

DETAIL AT 'X'
(SCALE: ½" = 1'-0")

COPYRIGHT:
DEPARTMENT OF URBAN PLANNING
CHANDIGARH ADMINISTRATION

DISCLAIMER

THOUGH EVERY CARE HAS BEEN TAKEN TO PROVIDE THE CORRECT VERSION OF THE ARCHITECTURAL CONTROL ON THIS DIGITIZED (PDF) FORMAT, YET IN CASE OF ANY DISCREPANCY, THE MASTER COPY OF THE ARCHITECTURAL CONTROL APPLICABLE ON EACH SUCH SITE, AS AVAILABLE IN THE COMMERCIAL RECORD OF THE OFFICE OF CHIEF ARCHITECT OR HER/HIS INTERPRETATION WILL OVERRULE THE DIGITIZED FORMAT.

APPROVAL RECEIVED VIDE MEMO No. 18712 DATED 29.12.80

DEPARTMENT OF ARCHITECTURE, U.T. CHANDIGARH.

S.NO.	NOTES.
1.	THIS DRG. IS THE PROPERTY OF THE DEPTT. OF ARCHITECTURE, CHANDIGARH, U.T., FORMERLY OF THE PB. GOVT. AND MUST NOT BE ALTERED, COPIED OR USED IN WHOLE OR IN PART WITHOUT THE PERMISSION OF THIS DEPTT. IN WRITING.
2.	ONLY QUALIFIED ARCHITECTS ARE ALLOWED TO SUBMIT THE PLANS,SUPERVISE CONST. & ISSUE COMPLETION CERTIFICATE FOR THESE BUILDINGS.
3.	THIS DRG.IS TO BE READ TOGETHER WITH THE SITE PLAN (DRG. No. 31, JOB No. 60) APPLICABLE TO PLOT Nos. AS GIVEN IN IT.
4.	PLINTH LEVEL SHALL BE OBTAINED BEFORE THE COMMENCEMENT OF CONSTRUCTION FROM THE O/O CHIEF-ARCHITECT & SECY. DEPTT. OF ARCHITECTURE, CHANDIGARH.
5.	NO ADVERTISEMENTS SHALL BE ALLOWED IN SPACES OTHER THAN THE ONES SPECIFIED ON THE DRG.
6.	NO RAIN WATER PIPES, SOIL, VENTILATING OR ANY OTHER PIPE SHALL BE SEEN ON THE EXTERNAL FACE OF THE BUILDING.
7.	NO WATER STORAGE TANK OR CHIMNEY ETC. OR ANY MATERIAL STACKED ON THE ROOF SHALL PROJECT BEYOND THE HEIGHT OF PARAPET OR PARTY WALL SO AS TO BE VISIBLE TO VIEW FROM STREET.
8.	NO DEVIATION IN THE EXTERNAL FACADE OR FACADE THROUGH VERANDAH SHALL BE ALLOWED.
9.	INTERNAL CHANGES MAY BE ALLOWED SUBJECT TO THE PRIOR APPROVAL OF THE CHIEF-ADMINISTRATOR.
10.	THE MEANS OF TAKING ELECTRICAL, TELEPHONE OR ANY OTHER CONNECTION FROM THE PUBLIC SUPPLY LINES SHALL BE SHOWN ON THE BUILDING PLANS AND SHALL BE SUBJECTED TO THE APPROVAL OF CHIEF-ADMINISTRATOR.
11.	EXPOSED BRICK SHALL MEAN FAIR FACES BK. WORK WITHOUT PAINT, COLOUR WASH OR POINTING AS SHOWN AT 'A'. PLASTERED FACE SHALL BE WHITE WASHED UNLESS OR OTHERWISE SPECIFIED ON THE DRG.
12.	THE PUBLIC VERANDAH SHALL BE KEPT FREE OF ANY OBSTRUCTION.
13.	EXTERNAL DOORS, WINDOWS SHUTTER AND JOINERY WORK IN STEEL OR WOOD AS SPECIFIED IN THE DRG. SHALL BE PAINTED IN GREY COLOUR OF I.S.I. SHADE COLOURS ONLY.
14.	TYPICAL E.I. SCHEME IN THE FEW BOOTHS IS SHOWN.
15.	NO BASEMENT IS ALLOWED IN BOOTHS.
16.	THE FLOORING PATTERN SHOULD BE FOLLOWED AS SHOWN IN THIS DRG.

NOTE:-
THIS DRAWING IS THE COMPUTERISED REPRODUCTION OF ORIGINAL DRG. No.3 JOB No. 1052 DATED- 21-01-09

S.NO.	DESCRIPTION	SIGN	DATE
	REVISION		

Sd/- SURJIT SINGH 7.8.80 CHIEF ARCHITECT	Sd/- V.P. ARORA SENIOR ARCHITECT
Sd/- S.C. THUKRAL 06-08-80 ARCHITECT	Sd/- K.L. BHURI ASSTT.ARCHITECT

OFFICE OF THE CHIEF-ARCHITECT & SECY. CHANDIGARH (U.T.).

SCALE:-1/8" =1'-0"		DATE: 05-08-80
DEALT BY. AJAY KUMAR CHECKED	JOB NO. 1052	DRG NO. 3

ARCHITECTURAL CONTROL SHEET FOR BOOTHS IN SECTOR - 36 - C.

PLAN, ELEVATION, SECTIONS & DETAILS.