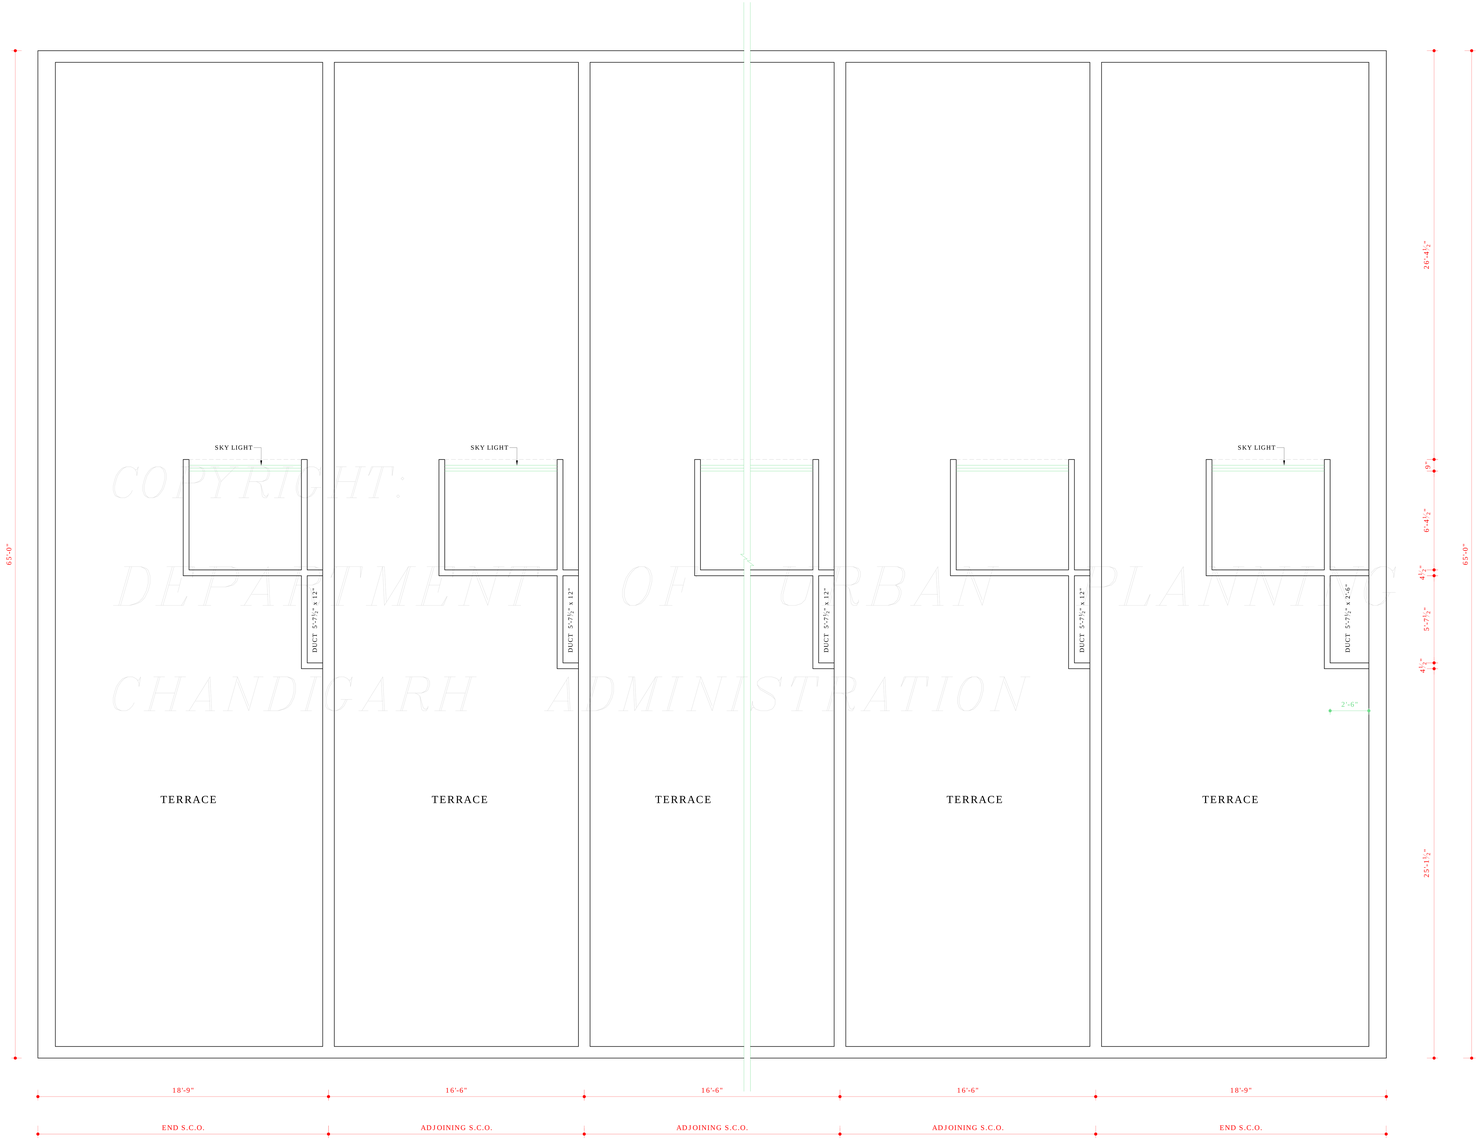

TERRACE FLOOR PLAN

COPYRIGHT:
DEPARTMENT OF URBAN PLANNING
CHANDIGARH ADMINISTRATION

DISCLAIMER
THOUGH EVERY CARE HAS BEEN TAKEN TO PROVIDE THE CORRECT VERSION OF THE ARCHITECTURAL CONTROL ON THIS DIGITIZED (PDF) FORMAT, YET IN CASE OF ANY DISCREPANCY, THE MASTER COPY OF THE ARCHITECTURAL CONTROL APPLICABLE ON EACH SUCH SITE, AS AVAILABLE IN THE COMMERCIAL RECORD OF THE OFFICE OF CHIEF ARCHITECT OR HER/HIS INTERPRETATION WILL OVERRULE THE DIGITIZED FORMAT.

DEPARTMENT OF ARCHITECTURE U.T. CHANDIGARH.

S.NO.	NOTES
1.	THIS DRAWING IS THE PROPERTY OF THE DEPARTMENT OF ARCHITECTURE U.T. CHANDIGARH AND MUST NOT BE ALTERED, COPIED OR USED IN WHOLE OR IN PART WITH OUT THE PERMISSION OF THIS DEPARTMENT IN WRITING. APPROVAL OF CHIEF ADMINISTRATOR RECEIVED HIS OFFICE MEMO NO. 70 - UTFI (2) - 84 / 193, DATED 4-1-84

NOTE:-
THIS DRAWING IS THE COMPUTERISED REPRODUCTION OF ORIGINAL DRG. NO. 4 JOB NO. 2135 DATED- 08-04-09

Sd/- (SH. P.D VASHIST)
CHIEF ADMINISTRATOR

Sd/- IQBAL SINGH 19.8.82 CHIEF ARCHITECT	Sd/- 13.8.82 SENIOR ARCHITECT
Sd/- K.C. GUPTA 13.8.82 ARCHITECT	Sd/- JAI NATH ASSTT. ARCHITECT

OFFICE OF THE CHIEF ARCHITECT & SECY.

SCALE = 4 FT. TO AN INCH		DATE -
Sd/- S.L. GOYAL DEALT	JOB NO. 2135	DRG NO. 4

SHOP - CUM - OFFICES
SECTOR - 38 - C & D ARCH. CONTROL SHEETS
S.C.O NOS 67 TO 91, 162 TO 190, & 301 TO 325

TERRACE FLOOR PLAN