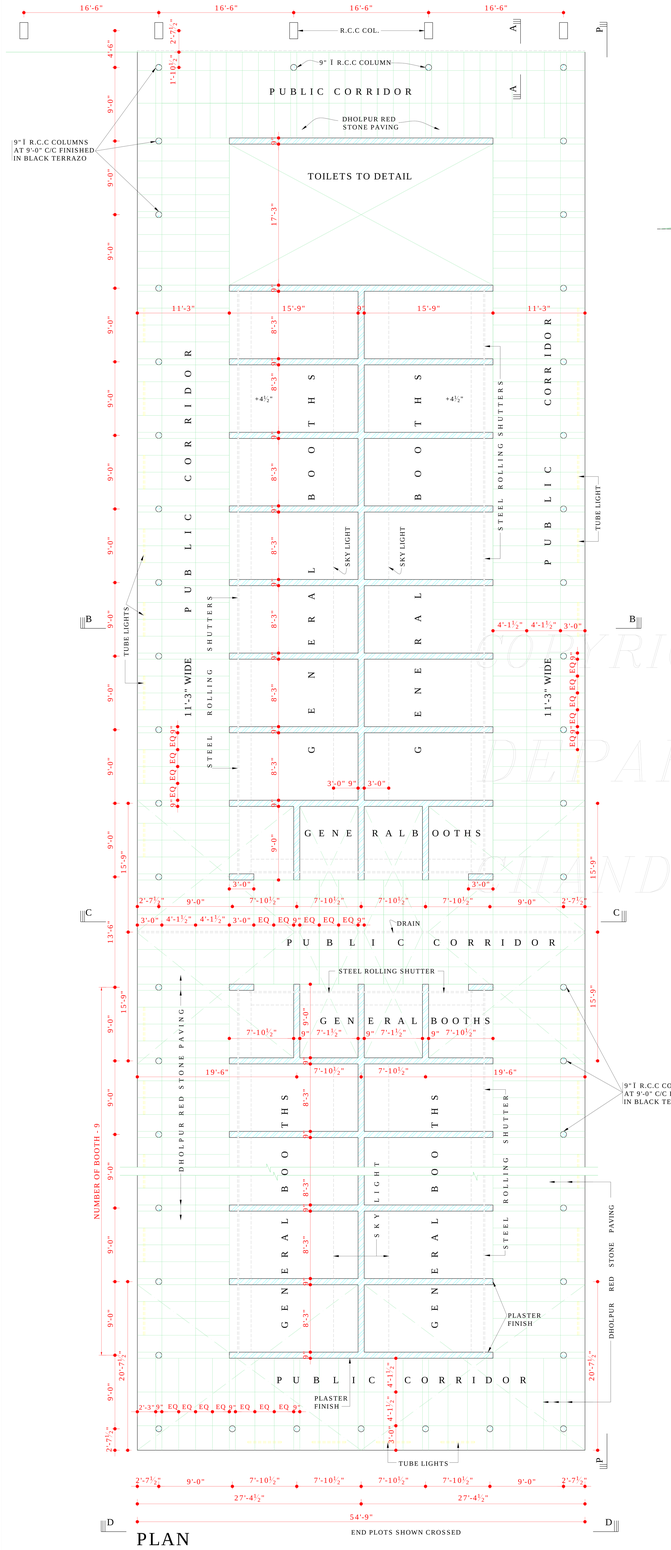

PLAN

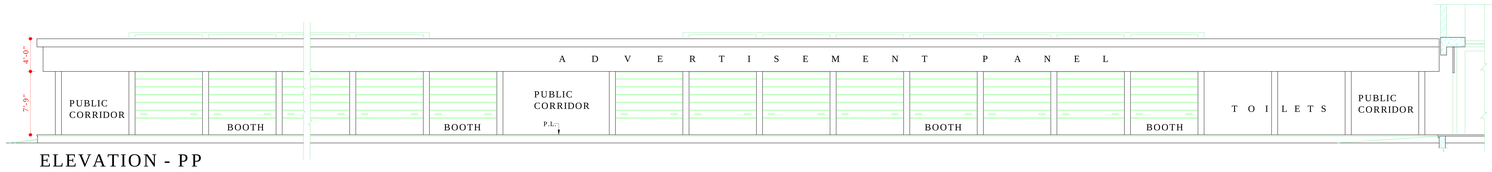

ELEVATION - PP

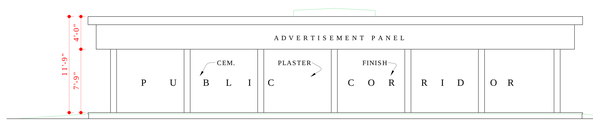

END ELEVATION - DD

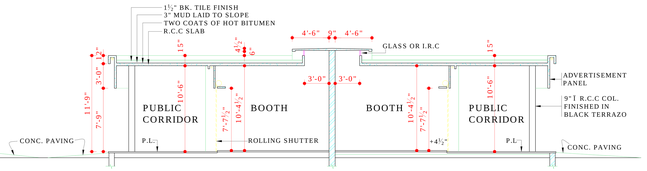

SECTION - BB

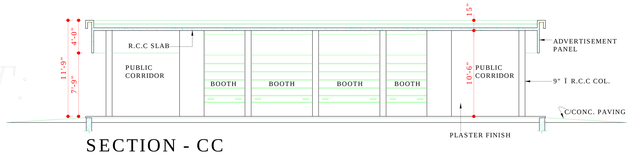

SECTION - CC

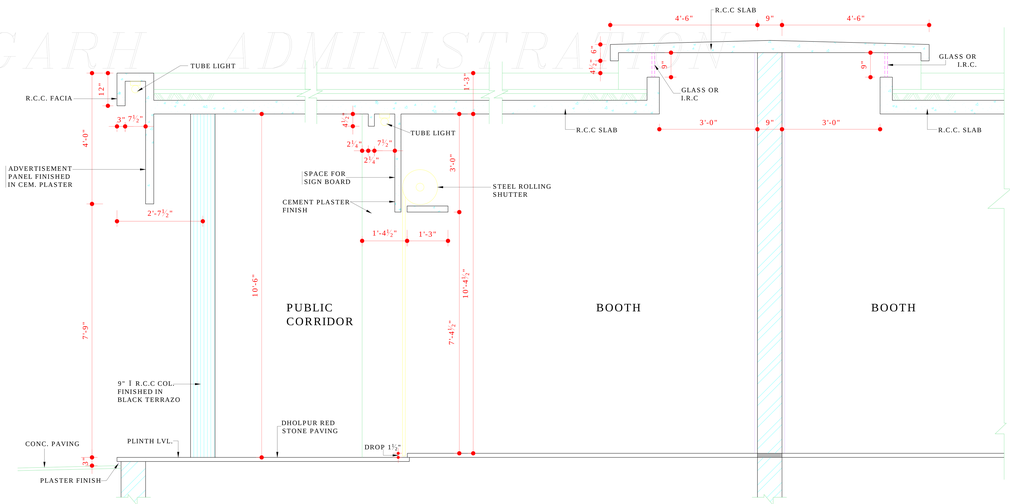

DETAILED - SECTION - BB

SCALE 1" = 2'-0"

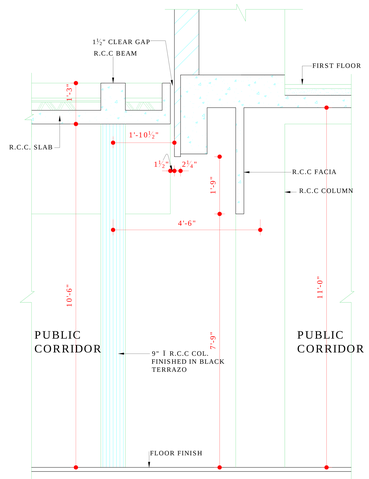

SECTION - AA

SCALE 1" = 2'-0"

COPYRIGHT:
DEPARTMENT OF URBAN PLANNING
CHANDIGARH ADMINISTRATION

DISCLAIMER

THOUGH EVERY CARE HAS BEEN TAKEN TO PROVIDE THE CORRECT VERSION OF THE ARCHITECTURAL CONTROL ON THIS DIGITIZED (PDF) FORMAT, YET IN CASE OF ANY DISCREPANCY, THE MASTER COPY OF THE ARCHITECTURAL CONTROL APPLICABLE ON EACH SUCH SITE, AS AVAILABLE IN THE COMMERCIAL RECORD OF THE OFFICE OF CHIEF ARCHITECT OR HER/HIS INTERPRETATION WILL OVERRULE THE DIGITIZED FORMAT.

DEPARTMENT OF ARCHITECTURE U.T CHANDIGARH

S.No.	NOTES
	THIS DRAWING IS THE PROPERTY OF THE DEPTT. OF ARCHITECTURE U.T. CHANDIGARH AND FORMERLY THE GOVT. OF PUNJAB AND MAY NOT BE ALTERED COPIED OR USED IN WHOLE OR IN PART WITHOUT THE PERMISSION OF DEPTT. IN WRITTING
1.	ONLY THE QUALIFIED ARCHITECTS ARE ALLOWED TO SUBMIT THE PLANS AND SUPERVISE CONSTRUCTION AND ISSUE THE COMPLETION CERTIFICATE.
2.	THIS DRG. IS TO BE READ ALONG WITH DRG. No. 44 JOB No. 59 THE LAYOUT PLAN OF SHOPPING CENTRE.
3.	PLINTH LEVEL SHALL BE OBTAINED FROM THE OFFICE OF THE CHIEF ARCHITECT & SECY DEPTT. OF ARCHITECTURE CHANDIGARH.
4.	PLASTERED SURFACE SHOW ON THE DRG. SHALL BE WHITE WASHED UNLESS OTHERWISE SPECIFIED.
5.	INTERNAL CHANGES MAY BE ALLOWED SUBJECT TO THE PRIOR APPROVAL OF THE CHIEF ADMINISTRATOR.
6.	NO DAVIATION IN THE EXTERNAL FACADES / FACADE THROUGH VERANDAH SHALL BE ALLOWED.
7.	EXTERNAL DOORS, WINDOWS, SHUTTERS AND JOINERY WORK IN STEEL OR IN WOOD AS SPECIFIED IN THE DRG. SHALL BE PAINTED IN GREY COLOUR OF I.S.I SHADE No. 593 ONLY.
8.	NO ADVERTISEMENT SHALL BE ALLOWED IN SPACES OTHER THAN STIPULATED IN THE DRAWING.
9.	NO RAIN WATER PIPE, SOIL VENTILATING OR ANY OTHER PIPE SHALL BE SEEN ON THE EXTERNAL FACE OF THE BUILDING.
10.	THE MEANS OF TAKING ELECTRICAL TELEPHONE OR ANY OTHER CONNECTION FROM THE PUBLIC SUPPLY LINES BE SHOWN ON THE BUILDING PLANS AND SHALL BE SUBJECT TO THE APPROVAL OF CHIEF ADMINISTRATOR.
11.	ELECTRICAL LIGHT FITTINGS IN PUBLIC VERANDAH SHALL BE AS SHOWN IN DRGS.
12.	THE PUBLIC CORRIDOR SHALL BE KEPT FREE FOR PUBLIC CIRCULATION WITHOUT ANY TEMPORARY OR PERMANENT STRUCTURE.
13.	NO BASEMENT IS ALLOWED BELOW BOOTHS.
14.	NO SUB-DIVISION OF BOOTH IS ALLOWED.
15.	THE PATTERN OF RED DHOLPUR STONE FLOORING IN PUBLIC CORRIDOR SHALL BE AS SHOWN ON DRAWING AND EXECUTED AND MAINTAINED BY THE OWNER.
16.	NO WATER STORAGE TANKS OR CHIMNEY STACK ETC. OR ANY MATERIAL STACKED ON ROOF SHALL PROJECT BEYOND THE HEIGHT OF PARAPET OR PARTY WALL.
17.	NO PROJECTION IS ALLOWED ON THE LAND NOT OWNED BY THE OWNER
	APPROVAL OF CHIEF ADMINISTRATOR RECIVED HIS OFFICE MEMO No.70-UTFI(2)-84/ 193, DATED 4/ 1/ 84
	NOTE:- THIS DRAWING HAS BEEN COMPUTERISED ON 25-09-09 FROM DRG. No.2 JOB No.2142

Sd/- SH. P.D VASHIST
4-1-84
CHIEF ADMINISTRATOR

Sd/- 19.8.82 CHIEF ARCHITECT	Sd/- 13.8.82 SENIOR ARCHITECT
Sd/- H.C GUPTA 13.8.82 ARCHITECT	Sd/- JAI NATH ASSTT. ARCHITECT

OFFICE OF THE CHIEF ARCHITECT & SECY. U.T. CHANDIGARH

SCALE : 1"=8'-0" & 1"=2'-0"		DATE :
DEALT	JOB No.	DRG. No.
CHECKED	2142	2

ARCHITECTURAL CONTROL SHEET FOR BOOTHS No. 94 TO 131 & 261 TO 300 SECTOR 38-C CHD.

PLAN, ELEVATIONS, SECTIONS & DETAIL