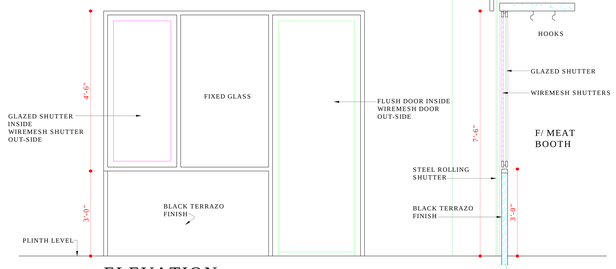

ELEVATION

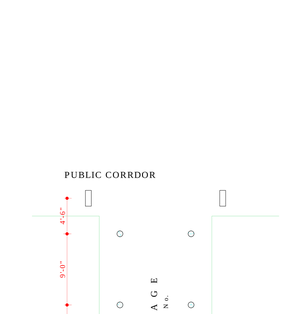

SECTION CC

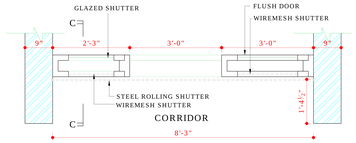

PART PLAN OF F/MEAT BOOTH

SCALE:- 1" = 2'-0"

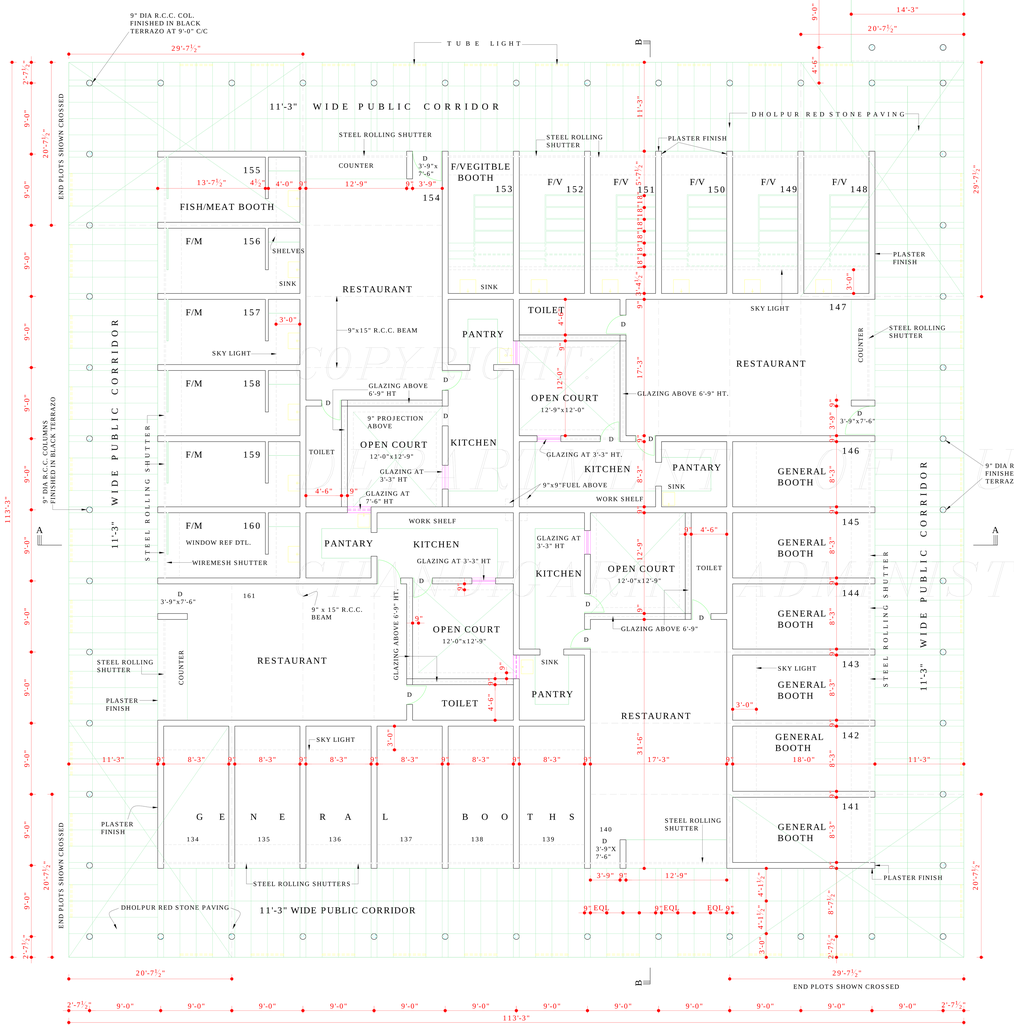

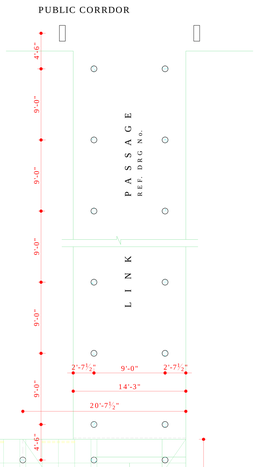

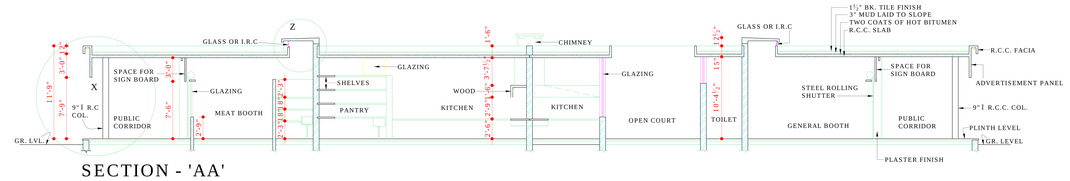

SECTION - 'AA'

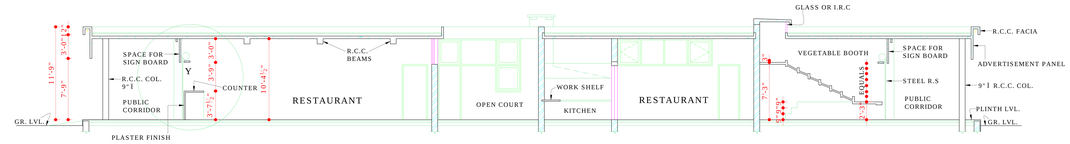

SECTION - 'BB'

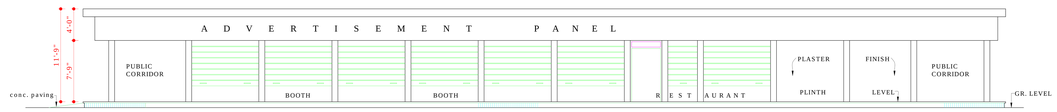

ELEVATION

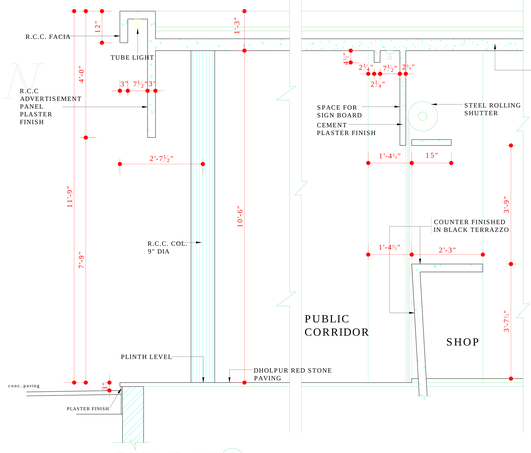

DETAIL AT X

SCALE 1"=2'-0"

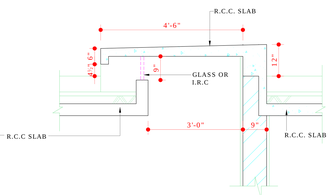

DETAIL AT Z

APPROVAL OF THE CHIEF ADMINISTRATOR RECEIVED HIS OFFICE MEMO No. 70-UTFI-(2)-84/ 193, DATED 4.1.84

DISCLAIMER

THOUGH EVERY CARE HAS BEEN TAKEN TO PROVIDE THE CORRECT VERSION OF THE ARCHITECTURAL CONTROL ON THIS DIGITIZED (PDF) FORMAT, YET IN CASE OF ANY DISCREPANCY, THE MASTER COPY OF THE ARCHITECTURAL CONTROL APPLICABLE ON EACH SUCH SITE, AS AVAILABLE IN THE COMMERCIAL RECORD OF THE OFFICE OF CHIEF ARCHITECT OR HER/HIS INTERPRETATION WILL OVERRULE THE DIGITIZED FORMAT.

COPYRIGHT
DIRECTOR URBAN PLANNING
U.T. ADMINISTRATION

DEPARTMENT OF ARCHITECTURE, U.T CHANDIGARH

S.No.	NOTES :-
	THIS DRAWING. IS THE PROPERTY OF DEPTT. OF ARCHITECTURE, U.T. CHANDIGARH AND FORMERLY THE GOVT. OF PUNJAB AND MAY NOT BE ALTERED, COPIED OR USED IN WHOLE OR IN PART WITHOUT THE PERMISSION OF THE DEPTT. IN WRITING.
1.	ONLY THE QUALIFIED ARCHITECTS ARE ALLOWED TO SUBMIT THE PLANS AND SUPERVISE CONSTRUCTION AND ISSUE THE COMPLETION CERTIFICATE.
2.	THIS DRG. IS TO BE READ ALONG WITH DRG No.44 JOB No. 59.THE LAY-OUT PLAN OF SHOPPING CENTRE.
3.	PLINTH LEVEL SHALL BE OBTAINED FROM THE OFFICE OF THE CHIEF ARCHITECT & SECY. DEPTT. OF ARCHITECTURE CHD.
4.	PLASTERED SURFACE SHOWN ON THE DRG. SHALL BE WHITE WASHED UNLESS OTHERWISE SPECIFIED.
5.	INTERNAL CHANGES MAY BE ALLOWED SUBJECT TO THE PRIOR APPROVAL OF THE CHIEF ADMINISTRATOR.
6.	NO DAVIATION IN THE EXTERNAL FACADES/ FACADE THROUGH VERANDAH SHALL BE ALLOWED.
7.	EXTERNAL DOORS, WINDOWS SHUTTERS AND JOINERY WORK IN STEEL OR IN WOOD AS SPECIFIED IN THE DRG. SHALL BE PAINTED IN GREY COLOUR OF I.S.I SHADE No.693 ONLY.
8.	NO ADVERTISEMENT SHALL BE ALLOWED IN SPACES OTHER THAN STIPULATED IN THE DRAWING.
9.	NO RAIN WATER PIPE, SOIL VENTILATING OR ANY OTHER PIPE SHALL BE SEEN ON THE EXTERNAL FACE OF THE BUILDING.
10.	THE MEANS OF TAKING ELECTRICAL TELEPHONE OR ANY OTHER CONNECTION FROM THE PUBLIC SUPPLY LINES BE SHOWN ON THE BUILDING PLANS AND SHALL BE SUBJECT TO THE APPROVAL OF CHIEF ADMINISTRATOR.
11.	ELECTRICAL LIGHT FITTINGS IN PUBLIC VERANDAH SHALL BE AS SHOWN IN DRGS.
12.	THE PUBLIC CORRIDOR SHALL BE KEPT FREE FOR PUBLIC CIRCULATION WITHOUT ANY TEMPORARY OR PERMANENT STRUCTURE.
13.	NO BASEMENT SHALL BE ALLOWED BELOW BOOTHS.
14.	NO SUB-DIVISION OF BOOTH IS ALLOWED.
15.	THE PATTERN OF RED DHOLPUR STONE FLOORING IN PUBLIC CORRIDOR SHALL BE AS SHOWN ON DRAWING AND EXECUTED AND MAINTAINED BY THE OWNER.
16.	NO WATER STORAGE TANKS OR CHIMNEY STACK ETC. OR ANY MATERIAL STACKED ON THE ROOF SHALL PROJECT BEYOND THE HEIGHT OF PARAPET OR PARTY WALL.
17.	NO PROJECTION IS ALLOWED ON THE LAND NOT OWNED BY THE OWNER.

NOTE:-
THIS DRAWING HAS BEEN COMPUTERISED ON 10-3-10 FROM DRG. No. 3 JOB No. 2142

Sd/- (SH. P.D. VASHIST)
4.11.84
CHIEF ADMINISTRATOR

Sd/- 19.8.82 CHIEF ARCHITECT	Sd/- SENIOR ARCHITECT
Sd/- ARCHITECT	Sd/- ASSTT. ARCHITECT

OFFICE OF THE CHIEF ARCHITECT & SECY U.T. CHANDIGARH

SCALE : 1"=8'-0", 1"=2'-0"		DATE :
DEALT	JOB. No.	DRG. No.
CHECKED	2142	3

ARCHITECTURAL CONTROL SHEET FOR BOOTHS
(No.134 TO 161) SECTOR- 38-C CHD.

PLAN, ELEVATION & SECTION