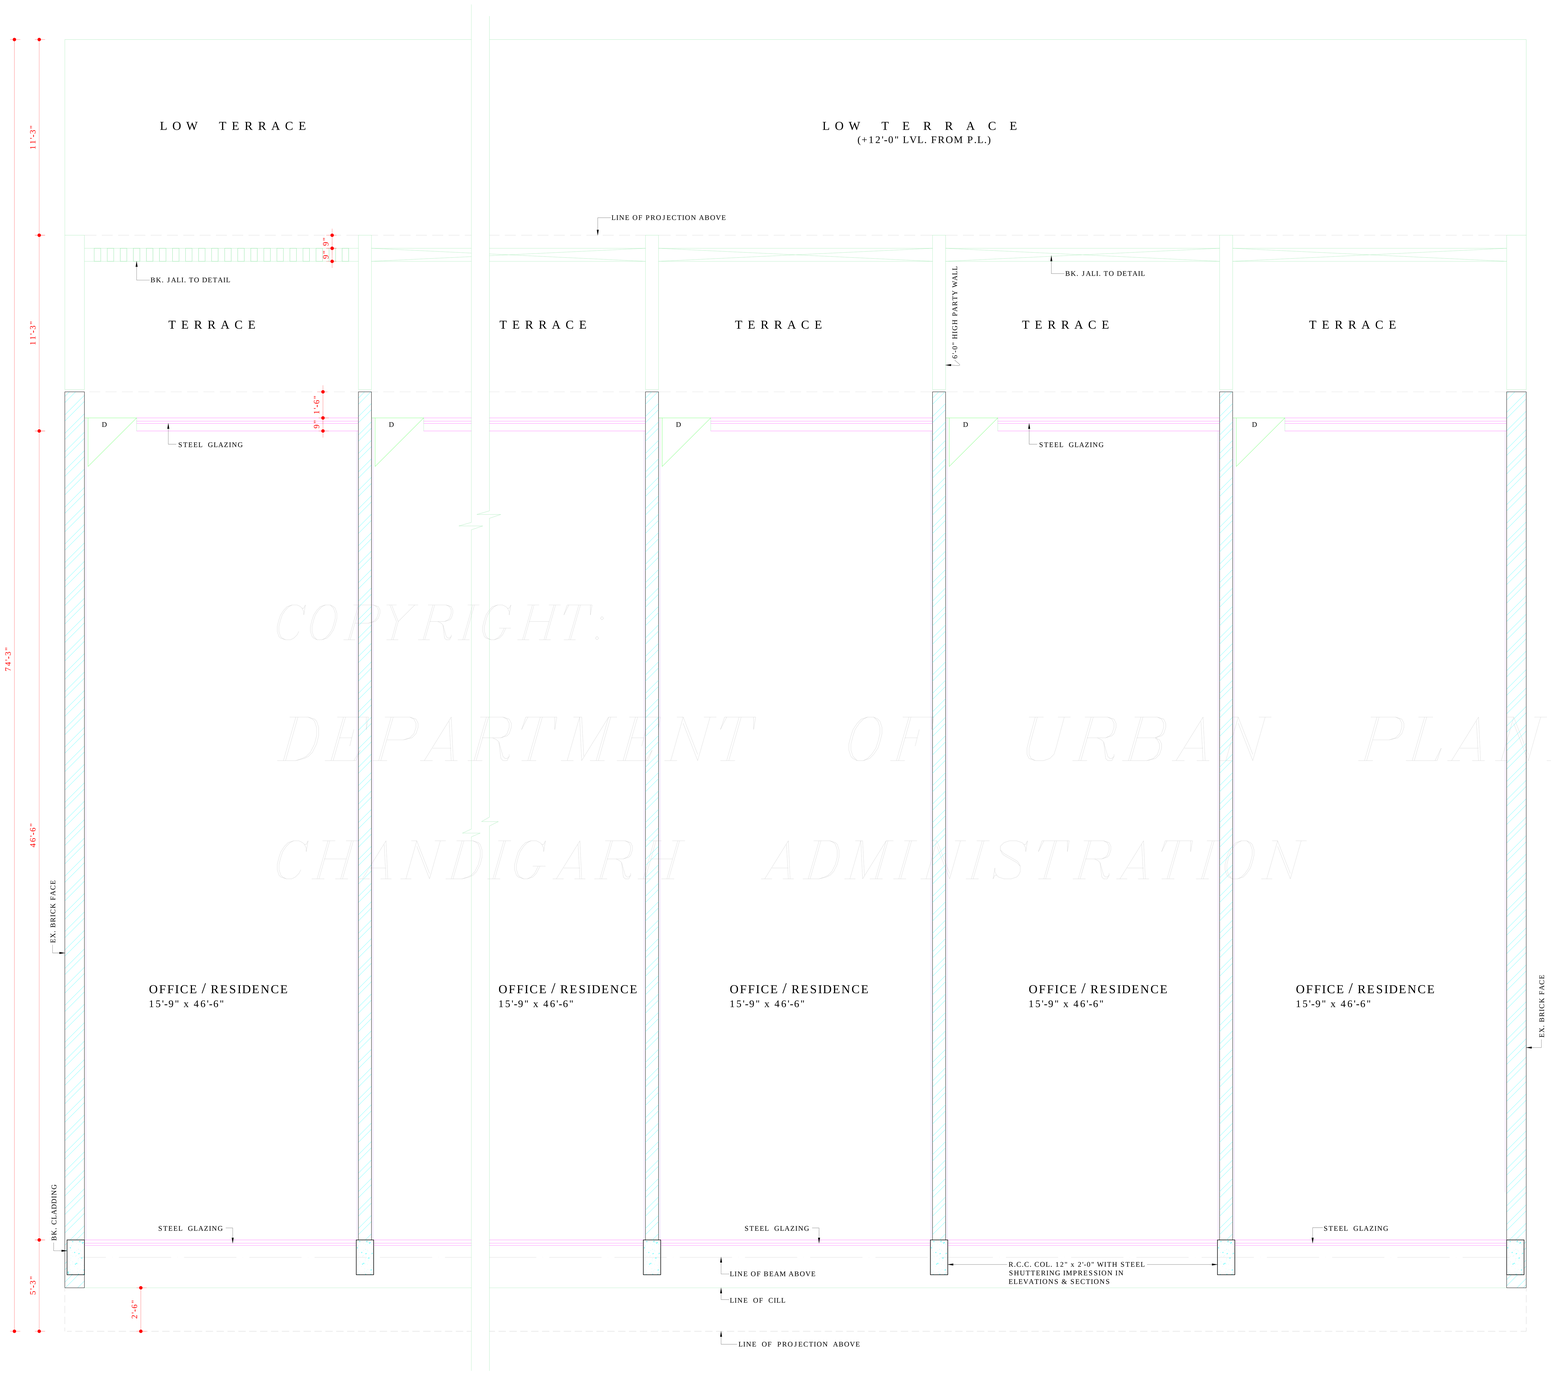

SECOND FLOOR PLAN

COPYRIGHT:
DEPARTMENT OF URBAN PLANNING
CHANDIGARH ADMINISTRATION

THE APPROVAL FROM THE FINANCE SECRETARY-CUM-CHIEF ADMINISTRATOR, CHD. ADMN. HAS BEEN RECEIVED VIDE MEMO. No. 527-UTFI(3)-2002/1756 DATED-5.3.02

Sd/-
CHIEF ADMINISTRATOR
CHANDIGARH ADMN.

DISCLAIMER
THOUGH EVERY CARE HAS BEEN TAKEN TO PROVIDE THE CORRECT VERSION OF THE ARCHITECTURAL CONTROL ON THIS DIGITIZED (PDF) FORMAT, YET IN CASE OF ANY DISCREPANCY, THE MASTER COPY OF THE ARCHITECTURAL CONTROL APPLICABLE ON EACH SUCH SITE, AS AVAILABLE IN THE COMMERCIAL RECORD OF THE OFFICE OF CHIEF ARCHITECT OR HER/HIS INTERPRETATION WILL OVERRULE THE DIGITIZED FORMAT.

DEPARTMENT OF
URBAN PLANNING
CHANDIGARH ADMN.

S.No.	NOTES:-
1.	THIS DRG. IS THE PROPERTY OF THE DEPTT. OF URBAN PLANNING, U.T. CHD. AND IT MUST NOT BE ALTERED, COPIED OR USED IN WHOLE OR IN PART WITHOUT THE PERMISSION OF THIS DEPTT. IN WRITING.
2.	THIS DRG. IS TO BE READ WITH DRG. Nos. 14, 15, 17 TO 20, JOB No. 2313.
24.	FACADE CONTROL FOR BANK & POST-OFFICE SITES SHALL BE THE SAME. HOWEVER THE INTERNAL PLANNING SHALL BE AS PER THE REQUIREMENT OF THE OWNER.
25.	THE POSITION OF STAIRCASE IS FIXED ON GROUND FLOOR AS SHOWN IN DRGS. HOWEVER IT CAN BE CHANGED ON UPPER FLOORS AS PER THE INTERNAL PLANNING/REQUIREMENT.

NOTE:-
THIS DRAWING HAS BEEN COMPUTERISED ON 27-04-10 FROM DRG. No. 16 JOB No. 2313

S.No.	DESCRIPTION	SIGN	DATE

REVISIONS

Sd/-
SARBJEET SINGH SANDHU
11-2-2002
CHIEF ARCHITECT

Sd/-
RENU SAIGAL
SENIOR ARCHITECT

Sd/-
K.I.S. VIRDI
8-02-02
ARCHITECT

Sd/-
RAJIV MEHTA
08-02-02
ASSTT. ARCHITECT

OFFICE OF THE
CHIEF ARCHITECT & SECY.,
CHANDIGARH.

SCALE: 1/4" TO FT.

DATE:-

BHARAT BHUSHAN
DEALT BY

CHECKED BY

JOB No. 2313

DRG. No. 16

ARCHITECTURAL CONTROL FOR SHOP-CUM-OFFICE/RESIDENCE IN SECOND GRAIN FRUIT & VEGETABLE MARKET IN WEST OF SECTOR-39, CHD.

SECOND FLOOR PLAN