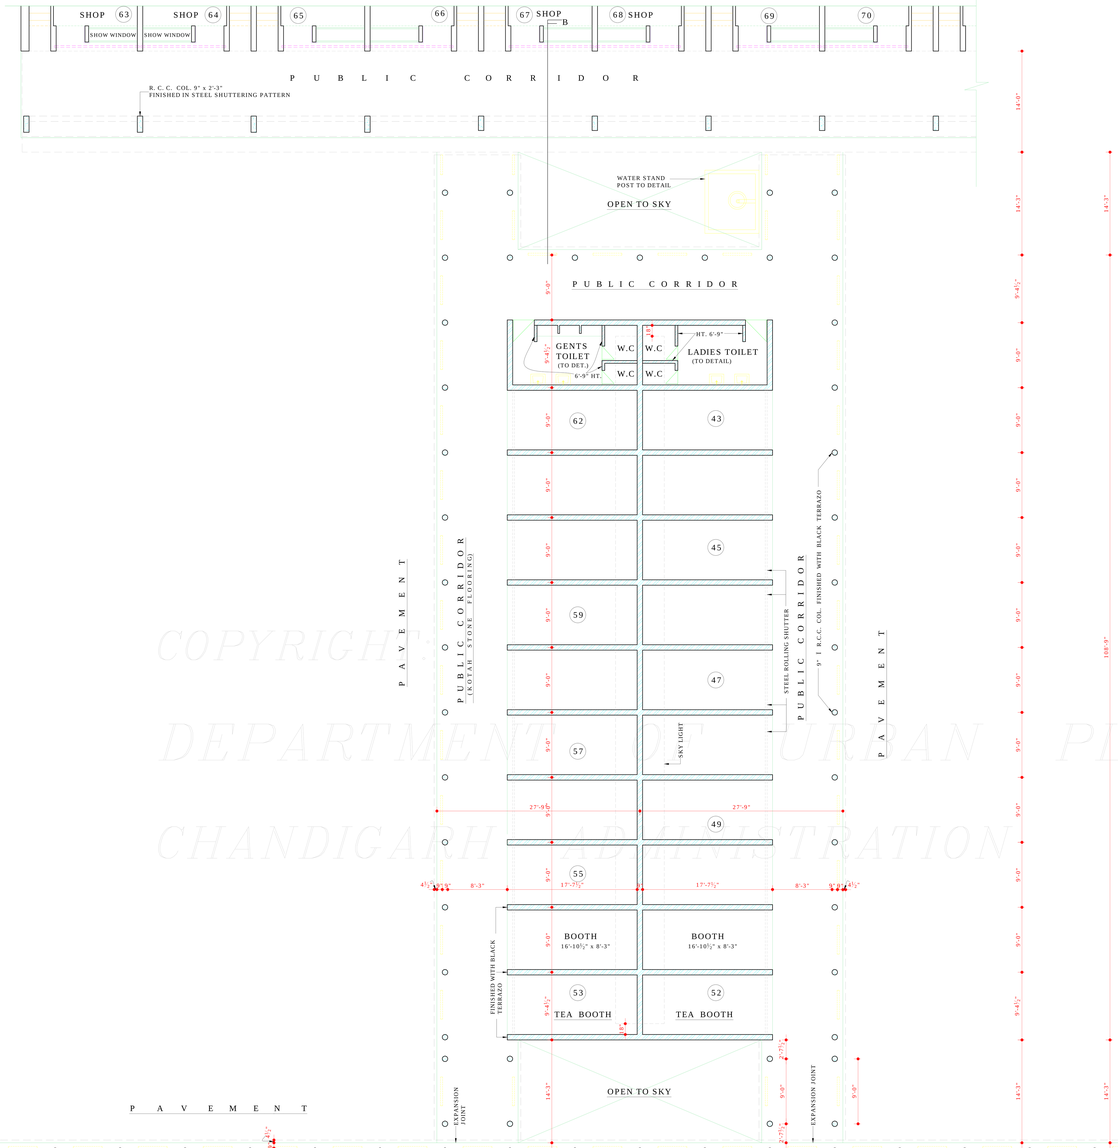

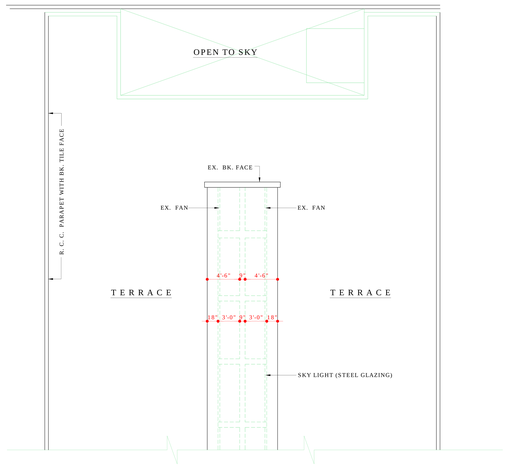

TERRACE PLAN
(SHOWING SKY LIGHT FOR TOILETS & BOOTHS)

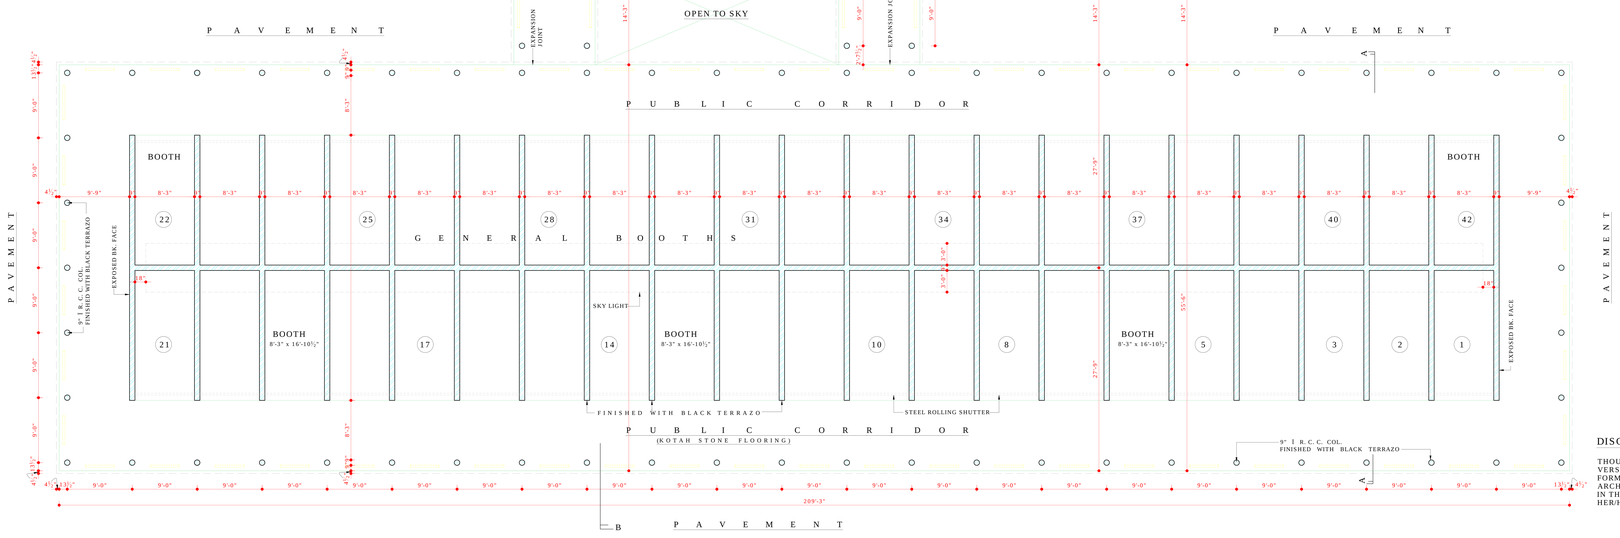

APPROVAL OF THE ADMINISTRATOR RECEIVED
VIDE HIS OFFICE MEMO No. 5497-UTFI(3)-99/2372
DATED 24-2-99

----------SD----------
CHIEF ADMINISTRATOR

DISCLAIMER

THOUGH EVERY CARE HAS BEEN TAKEN TO PROVIDE THE CORRECT VERSION OF THE ARCHITECTURAL CONTROL ON THIS DIGITIZED (PDF) FORMAT, YET IN CASE OF ANY DISCREPANCY, THE MASTER COPY OF THE ARCHITECTURAL CONTROL APPLICABLE ON EACH SUCH SITE, AS AVAILABLE IN THE COMMERCIAL RECORD OF THE OFFICE OF CHIEF ARCHITECT OR HER/HIS INTERPRETATION WILL OVERRULE THE DIGITIZED FORMAT.

COPYRIGHT:
DEPARTMENT OF URBAN PLANNING
CHANDIGARH ADMINISTRATION

DEPARTMENT OF URBAN PLANING CHANDIGARH, U.T.

S.No.	NOTES
1.	THIS DRAWING IS THE PROPERTY OF THE DEPTT. OF ARCHITECTURE, U.T., CHD. AND IT MUST NOT BE ALTERED, COPIED OR USED IN WHOLE OR IN PART WITHOUT THE PERMISSION OF THIS DEPTT. IN WRITING.
2.	THIS ARCHITECTURAL CONTROL IS APPLICABLE TO BOOTH Nos. 1 TO 62.
3.	RESTRICTIONS IN THIS ARCHITECTURAL CONTROL SHEETS ARE SUPPLIMENTARY TO THE PUNJAB CAPITAL (DEV. REGULATION) BUILDING RULES ACT 1952 & AMENDED FROM TIME TO TIME.
4.	NO DEVIATION IN THE EXTERNAL FACADE OR FACADE THROUGH CORRIDOR SHALL BE ALLOWED.
5.	PLINTH LEVEL SHALL BE OBTAINED FROM THE OFFICE OF CHIEF ARCHITECT CHD. ADMN.
6.	(i) EXPOSED BK. WORK SHALL MEAN A FAIR FACE WORK WITHOUT ANY POINTING COLOUR WASH EXCEPT DEEP RACKED FINISHING AS SHOWN AT 'X'.
(ii)	ALL R.C.C. COL. SHOWN IN ALL THE FACADE SHALL HAVE BLACK TERRAZO FINISH.
7.(i)	THE PUBLIC CORRIDOR INDICATED IN THE DRG. SHALL BE LEFT UNOBSTRUCTED, UNHINDERED OR UNENCROACHED FOR THE EXCLUSIVE USE AS A PUBLIC PASSAGE.
(ii)	THE PATTERN OF PAVING & SPECIFICATIONS OF THE CORRIDOR SHALL BE STRICTLY IN ACCORDANCE AS SHOWN ON DRGS. & EXECUTED, MAINTAINED BY THE OWNER TO THE ENTIRE SATISFACTION OF THE CHIEF ADMINISTRATOR.
8.	NO PORTION OF THE BUILDING, TANK OR ANY OTHER FEATURE SHALL PROJECT BEYOND THE SKY LINE i.e. THE TOP OF THE PRESCRIBED HEIGHT.
9.	NO RAIN WATER PIPE, SOIL PIPE, VENTS OR ANY OTHER PIPE SHALL BE PERMITTED ON THE EXTERNAL FACADE OF THE BUILDING, ALL SUCH PIPES IN THE BUILDING SHALL PROPERLY CONCEALED. THIS DRG. IS TO BE READ ALONG WITH DRG. No. 9 OF JOB No. 2432

CONT. ON DRG.No. 9

NOTE:
THIS DRAWING IS THE COMPUTERISED REPRODUCTION OF ORIGINAL DRG. No. 8 JOB No. 2432 DATED- 18-05-09

S.No.	DESCRIPTION	SIGN	DATE

REVISIONS

Sd/- S. K. MIDHA
11. 8. 98
CHIEF ARCHITECT

Sd/- ASHWANI KUMAR
4. 8. 98
SENIOR ARCHITECT

Sd/- RAJINDER SINGH
4. 8. 98
ARCHITECT

Sd/- SURINDER KAUR
31. 7. 98
ASSTT. ARCHITECT

OFFICE OF THE
CHIEF ARCHITECT & SECY.
CHANDIGARH, U.T.

SCALE :- ¼" = 1'-0" DATE:-

PREM LATA
DRAWN

CHECKED

JOB No. 2432

DRG. No. 8

ARCHITECTURAL CONTROL SHEET FOR BOOTHS IN SECTOR - 39-C (BOOTH No. 1 TO 62)

PLAN