REAR ELEVATION

COPYRIGHT:
DEPARTMENT OF URBAN PLANNING
CHANDIGARH ADMINISTRATION

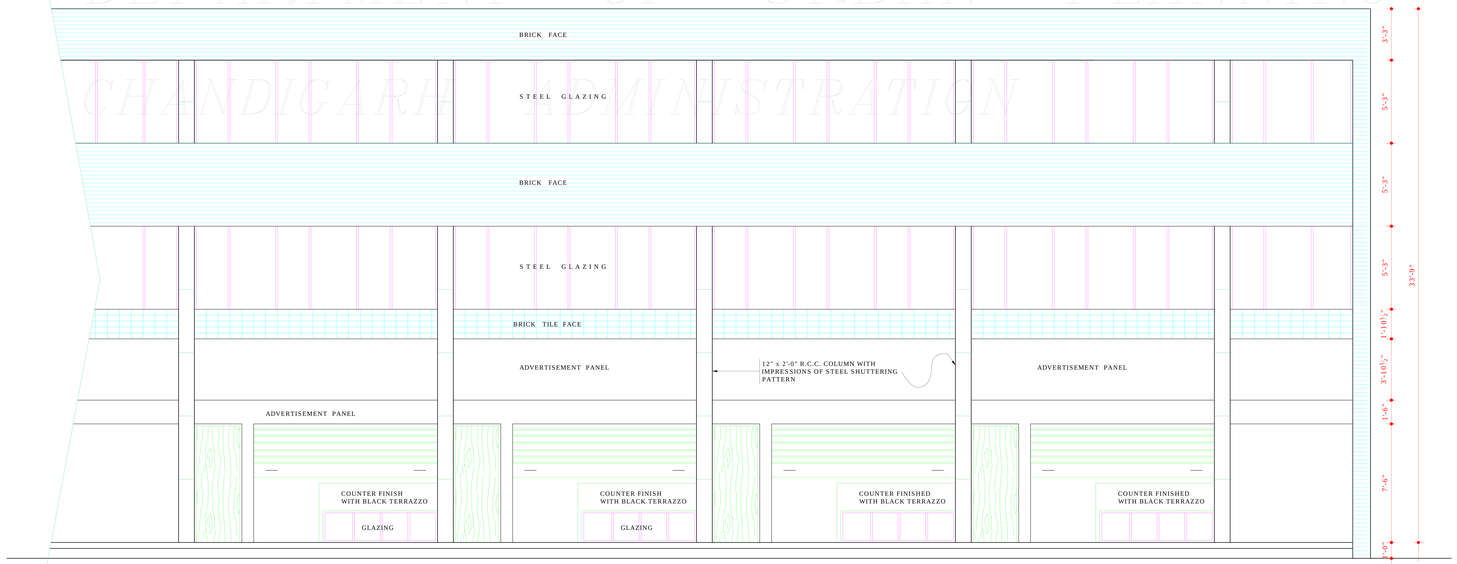

FRONT ELEVATION

NOTE:-
THIS DRAWING IS THE COMPUTERISED REPRODUCTION OF ORIGINAL DRG NO. 14 JOB NO. 1059 DATED-20-11-08

DISCLAIMER
THOUGH EVERY CARE HAS BEEN TAKEN TO PROVIDE THE CORRECT VERSION OF THE ARCHITECTURAL CONTROL ON THIS DIGITIZED (PDF) FORMAT, YET IN CASE OF ANY DISCREPANCY, THE MASTER COPY OF THE ARCHITECTURAL CONTROL APPLICABLE ON EACH SUCH SITE, AS AVAILABLE IN THE COMMERCIAL RECORD OF THE OFFICE OF CHIEF ARCHITECT OR HER/HIS INTERPRETATION WILL OVERRULE THE DIGITIZED FORMAT.

APPROVAL OF THE CHIEF ADMINISTRATOR RECEIVED VIDE HIS OFICE MEMO NO. 934 - UTFI (2) - 33/ 2349 DATED 18.2.83

SD.
CHIEF ADMINISTRATOR
CHANDIGARH ADMINISTRATION

DEPARTMENT OF ARCHITECTURE U.T.

NOTES

THIS DRG. IS THE PROPERTY OF THE DEPTT. OF ARCHITECTURE U.T. CHANDIGARH FORMERLY OF THE PB. GOVT. & MUST NOT BE ALTERED, COPIED OR USED IN WHOLE OR IN PART WITHOUT THE PERMISSION OF THIS DEPTT. IN WRITING.

THIS DRG. IS TO BE READ ALONG WITH DRG No. 10 TO 13 & 15 OF JOB No. 1059.

S.NO.	DESCRIPTION	SIGN	DATE

REVISIONS

Sd/- 15-2-83 CHIEF ARCHITECT.	Sd/- 15-2-83 SENIOR ARCHITECT.
Sd/- JAGDISH SINGH 15-2-83 ARCHITECT.	ASSTT. ARCHITECT.

OFFICE OF THE
CHIEF ARCHITECT
U.T. CHANDIGARH.

SCALE :- 4 FT. TO A INCH	DATE - 10.2.83

RASHMI GUPTA DEALT BY	DRG NO. 14	JOB NO. 1059
CHECKED BY		

ARCH. CONTROL SHEET FOR SEMI - INDUSTRIAL SHOP-CUM-OFFICE, SEC 40-C, CHD.

ELEVATIONS