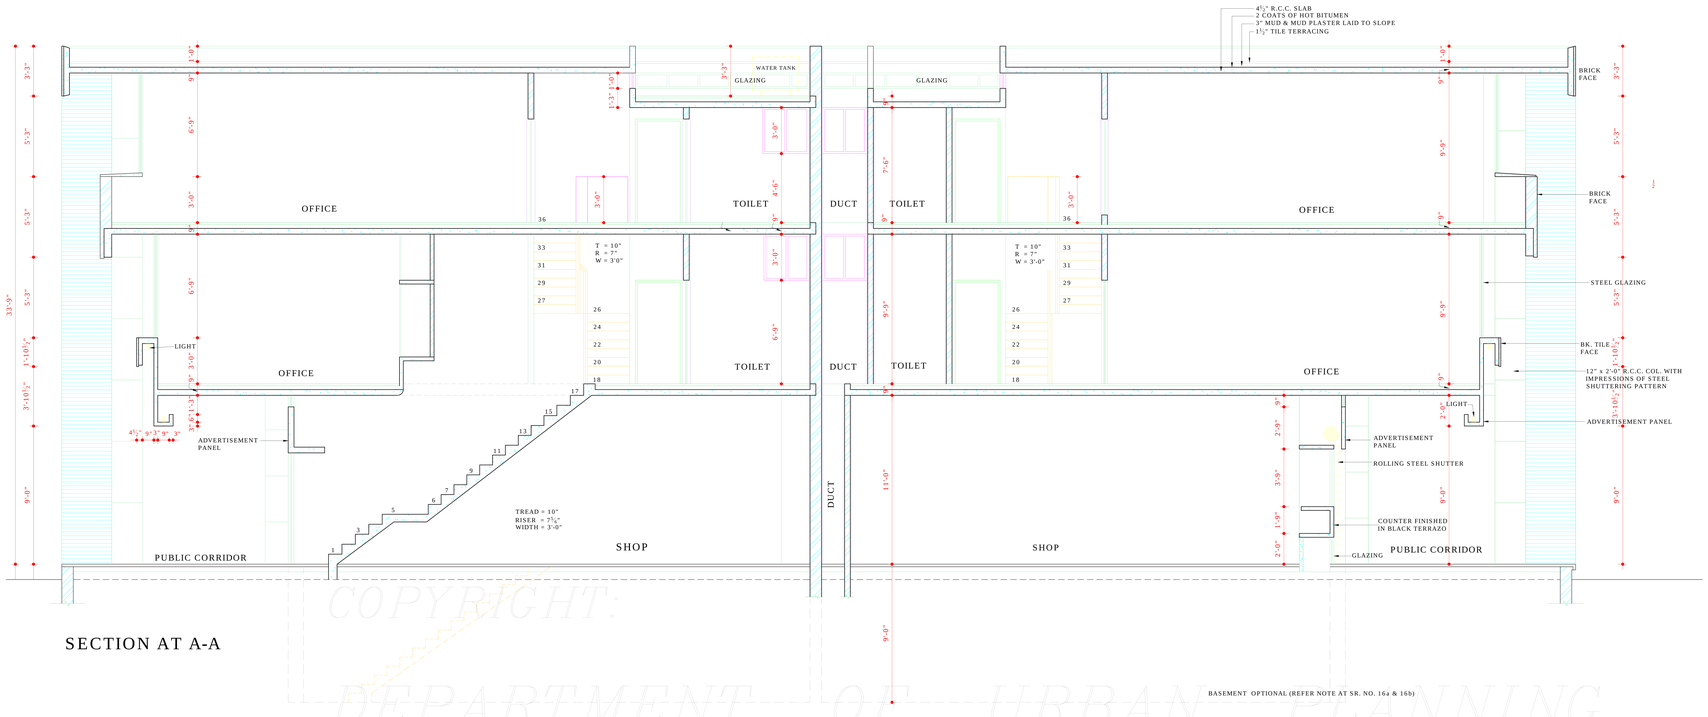

SECTION AT A-A

COPYRIGHT:
DEPARTMENT OF URBAN PLANNING
CHANDIGARH ADMINISTRATION

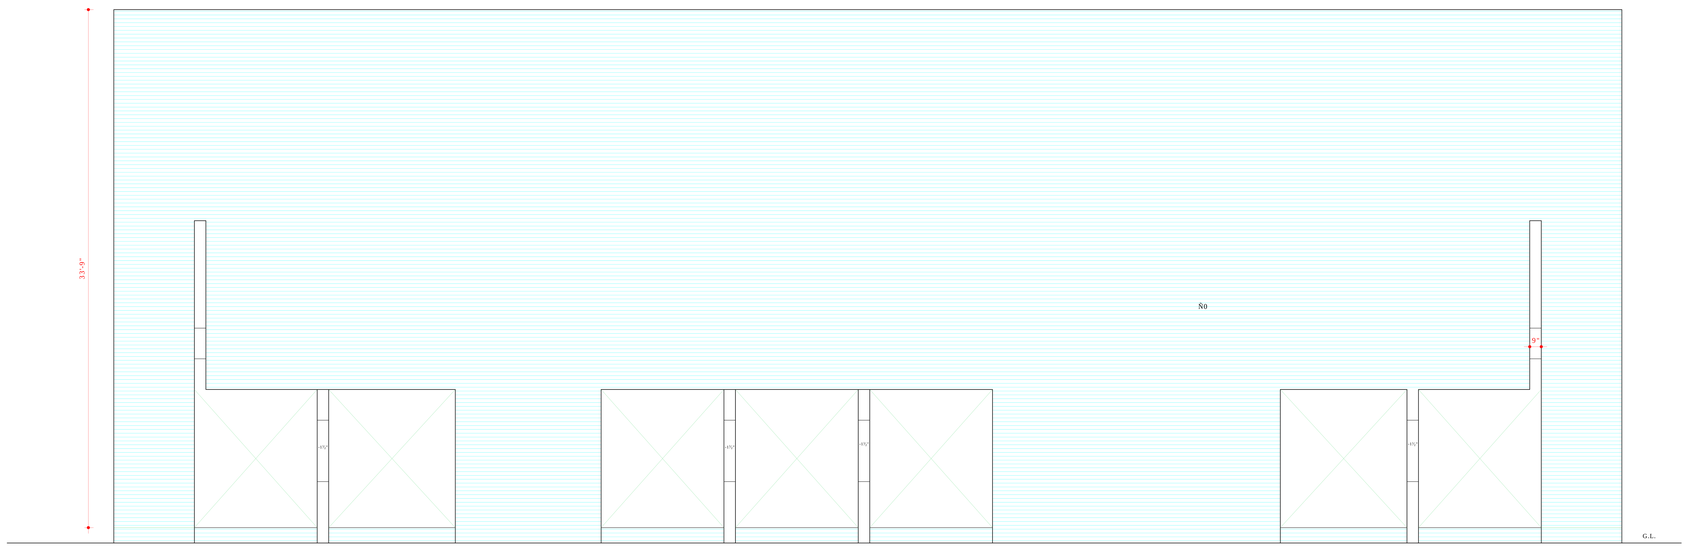

SIDE ELEVATION

NOTE:-
THIS DRAWING IS THE COMPUTERISED REPRODUCTION
OF ORIGINAL DRG. No.15 JOB No. 1059 DATED-20-11-08

DISCLAIMER
THOUGH EVERY CARE HAS BEEN TAKEN TO PROVIDE THE CORRECT VERSION OF THE ARCHITECTURAL CONTROL ON THIS DIGITIZED (PDF) FORMAT, YET IN CASE OF ANY DISCREPANCY, THE MASTER COPY OF THE ARCHITECTURAL CONTROL APPLICABLE ON EACH SUCH SITE, AS AVAILABLE IN THE COMMERCIAL RECORD OF THE OFFICE OF CHIEF ARCHITECT OR HER/HIS INTERPRETATION WILL OVERRULE THE DIGITIZED FORMAT.

APPROVAL OF THE CHIEF ADMINISTRATOR
RECEIVED VIDE HIS OFFICE MEMO No.
934 - UTFI (2) - 33 / 2349
DATED 18.2.83

SD/-
CHIEF ADMINISTRATOR
CHANDIGARH ADMINISTRATION

DEPARTMENT OF ARCHITECTURE U.T

NOTES

THIS DRG. IS THE PROPERTY OF THE DEPTT. OF ARCHITECTURE U.T. CHANDIGARH, FORMERLY OF THE PB. GOVT. & MUST NOT BE ALTERED, COPIED OR USED IN WHOLE OR IN PART WITHOUT THE PERMISSION OF THIS DEPTT. IN WRITING.

THIS DRG. IS TO BE READ ALONG WITH DRG. No. 10 TO 14 OF JOB No. 1059.

S.NO.	DESCRIPTION	SIGN	DATE

REVISIONS

Sd/- 15.2.83 CHIEF ARCHITECT	Sd/- 15.2.83 SENIOR ARCHITECT
Sd/- 15.2.83 ARCHITECT	ASSTT. ARCHITECT

OFFICE OF THE
CHIEF ARCHITECT
U.T. CHANDIGARH.

SCALE = ¼" TO A FT.		DATE - 14.2.83
RASHMI GUPTA DEALT BY	DRG NO. 15	JOB NO. 1059
CHECKED BY-		

ARCH. CONTROL SHEET FOR SEMI- INDUSTRIAL SHOP-CUM OFFICE SEC- 40-C, CHD.

ELEVATION & SECTION