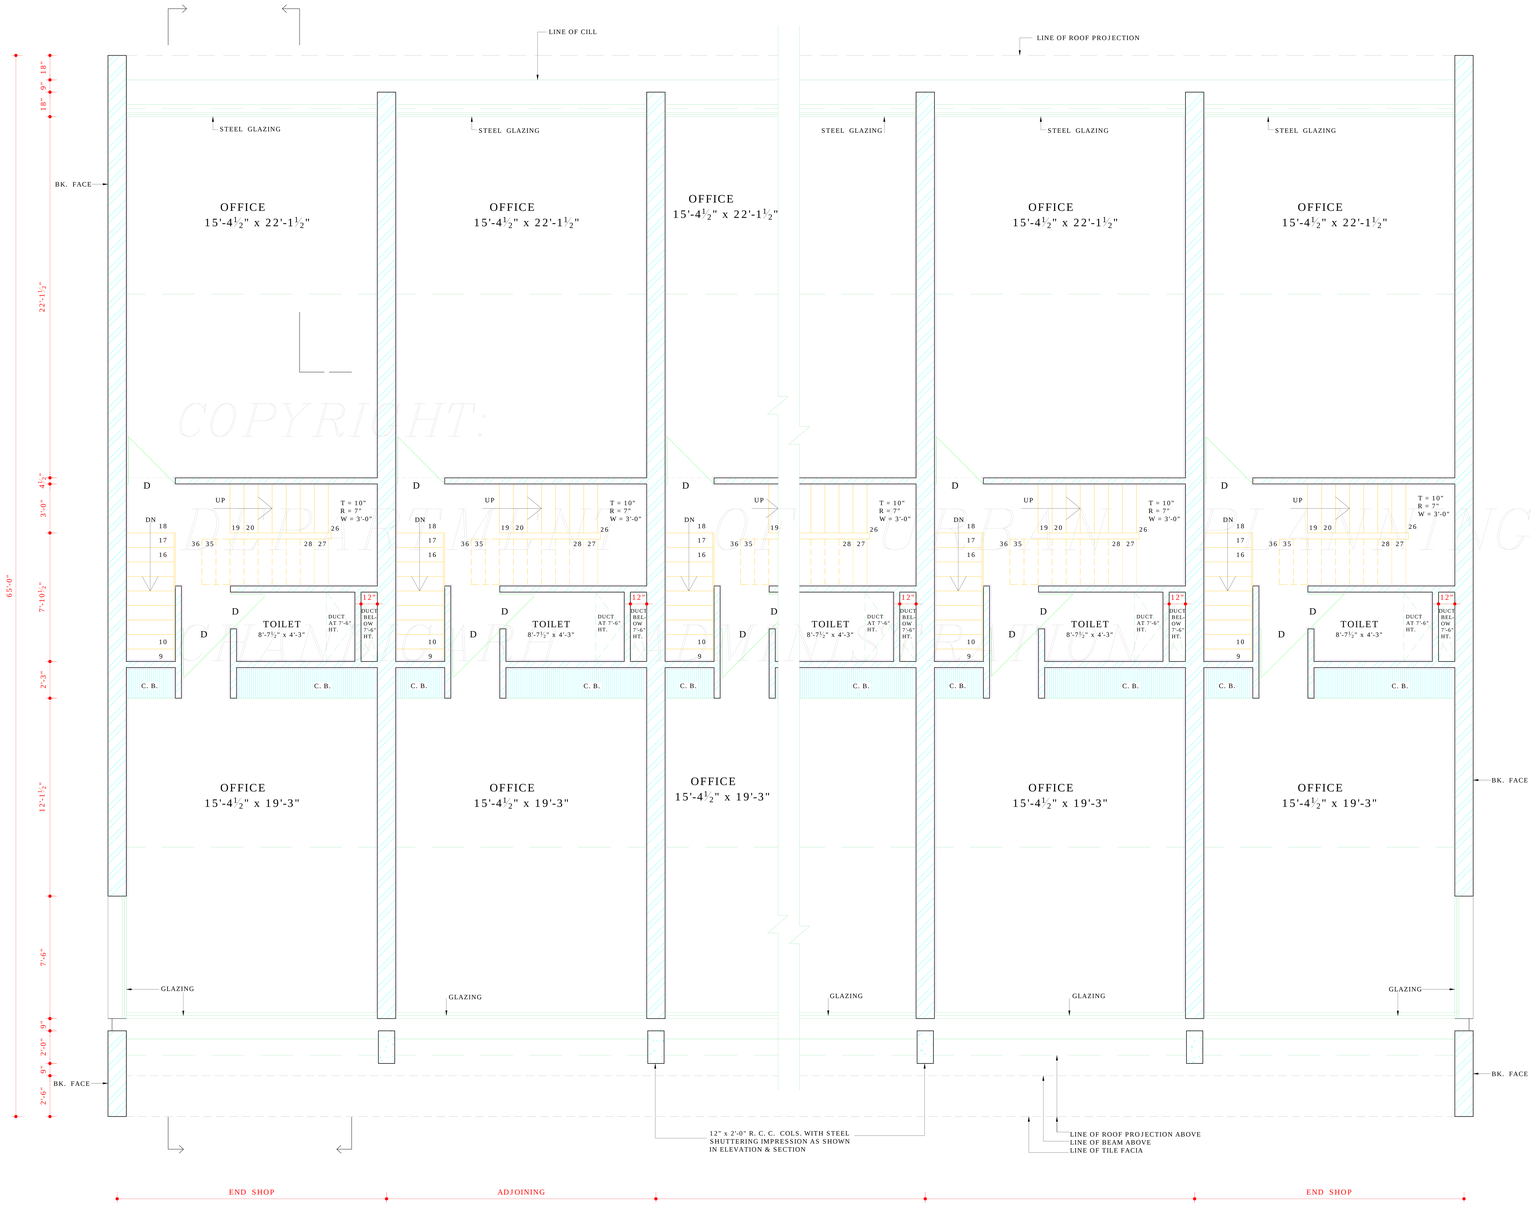

FIRST FLOOR PLAN

COPYRIGHT:
DEPARTMENT OF ARCHITECTURE
PLAN CAN BE ALTERED BY ANYONE

DISCLAIMER
THOUGH EVERY CARE HAS BEEN TAKEN TO PROVIDE THE CORRECT VERSION OF THE ARCHITECTURAL CONTROL ON THIS DIGITIZED (PDF) FORMAT, YET IN CASE OF ANY DISCREPANCY, THE MASTER COPY OF THE ARCHITECTURAL CONTROL APPLICABLE ON EACH SUCH SITE, AS AVAILABLE IN THE COMMERCIAL RECORD OF THE OFFICE OF CHIEF ARCHITECT OR HER/HIS INTERPRETATION WILL OVERRULE THE DIGITIZED FORMAT.

ATTESTED

Sd/-
27. 8. 96
ASSTT. ARCHITECT

APPROVAL OF THE CHIEF ADMINISTRATOR CHD., U.T., RECEIVED VIDE MEMO No. 2044 UTFI (2) - 80/10753 dt 19.7.80

DEPARTMENT OF ARCHITECTURE

S.No.	NOTES.
1.	THIS DRG. IS THE PROPERTY OF THE DEPTT. OF ARCHITECTURE U.T. CHD. & FORMERLY OF THE PUNJAB GOVT. & MUST NOT BE ALTERED, COPIED OR USED IN WHOLE OR IN PART THERE OF WITHOUT THE PERMISSION OF THIS DEPTT. IN WRITING.
2.	THIS DRG. IS TO BE READ ALONG WITH DRG. No. 2 & 4 TO 8 OF JOB No. 1059.
20.	"AS PER THE RECOMMENDATIONS OF THE HIGH POWERED COMMITTEE REGARDING BASEMENTS CONSTITUTED BY A.A. DIRECTIONS GIVEN BY THE FINANCE SECRETARY VIDE MEMO No. 11/2/70/UTFI (4)/4098 DT. 3.07.07., BASEMENT IS ALLOWED TO BE EXTENDED UNDER THE PUBLIC CORRIDOR (UPTO THE COLUMN) IN FRONT AND REAR PUBLIC CORRIDORS IN ALL THE S.C.O.'s ONLY. THIS FACILITY MAY ALSO BE EXTENDED TO THE SIDE CORRIDOR OF CORNER PLOTS. THE LIGHT/VENTILATION PROVISIONS WILL BE PROPORTIONATELY INCREASED AS ALLOWED IN THE EXISTING ARCHITECTURAL CONTROLS SUBJECT TO THE FIRE SAFETY NORMS. THE STRUCTURAL STABILITY OF THE BUILDING AND THE ADJOINING BUILDING IS TO BE ENSURED BY THE OWNER/STRUCTURAL ENGINEER AND THE SERVICES RUNNING THROUGH THE CORRIDOR ARE ALSO BE REARRANGED SO THAT THE SAME DO NOT OBSTRUCT THE FREE FLOW OF TRAFFIC AND ALSO ARE NOT VISIBLE IN THE BASEMENT". Sd/- 21.8.2007

NOTE:-
THIS DRAWING IS THE COMPUTERISED REPRODUCTION OF ORIGINAL DRG. No. 3 JOB No. 1059
DATED- 22-04-09

Sd/- SEWA SINGH
CHIEF ADMINISTRATOR

Sd/- M.N. SHARMA 21.5.79 CHIEF ARCHITECT.	Sd/- H.S. CHOPRA 21.5.79 SENIOR ARCHITECT.
Sd/- IQBAL SINGH 21.5.79 ARCHITECT.	Sd/- AVTAR SINGH ASSTT. ARCHITECT.

OFFICE OF
THE CHIEF ARCHITECT
U.T. CHANDIGARH.

SCALE = 4 FEET TO AN INCH		DATE - 16. 2. 79
DRAWN BY- R. K. AGGARWAL	JOB No. 1059	DRG. No. 3
CHECKED BY.		

SHOP CUM OFFICES
SECTOR 40 C & 40 D
ARCH. CONTROL SHEET.

FIRST FLOOR PLAN