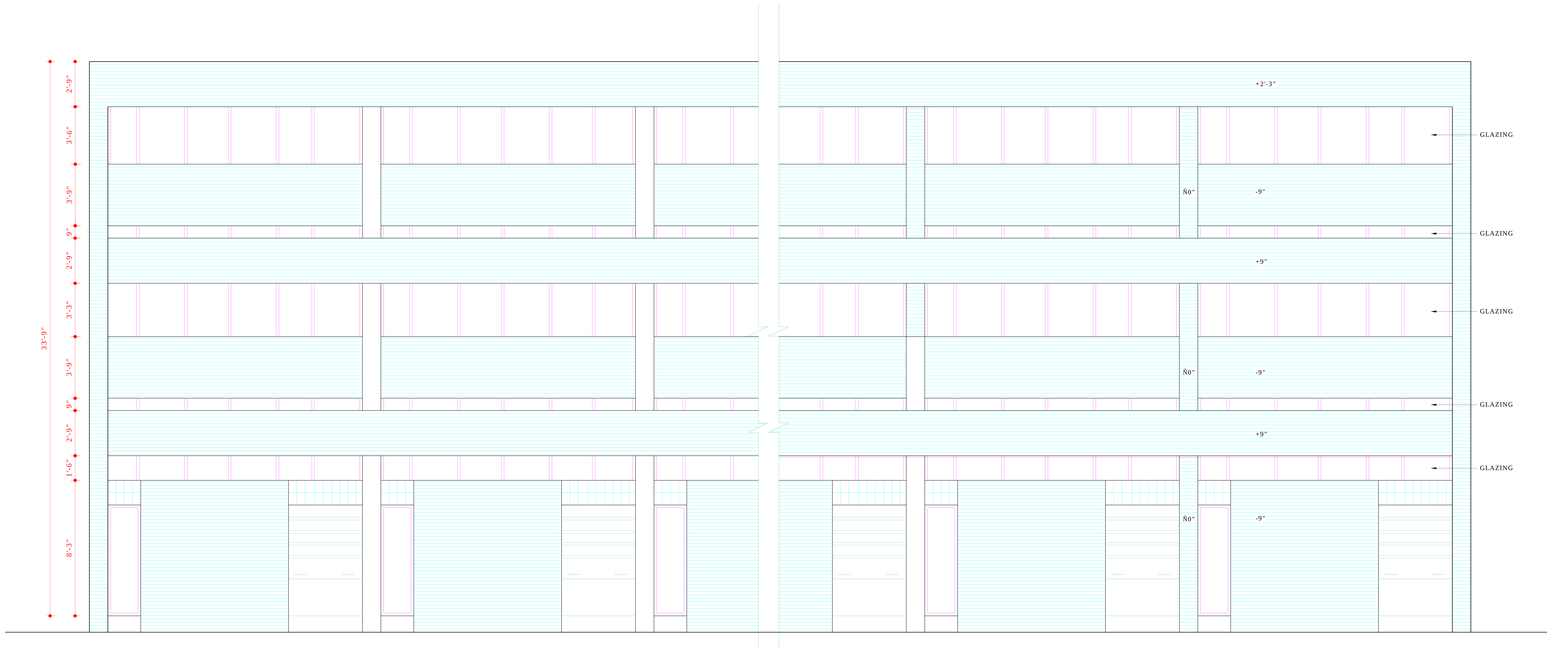

REAR ELEVATION

COPYRIGHT:
DEPARTMENT OF URBAN PLANNING
CHANDIGARH ADMINISTRATION

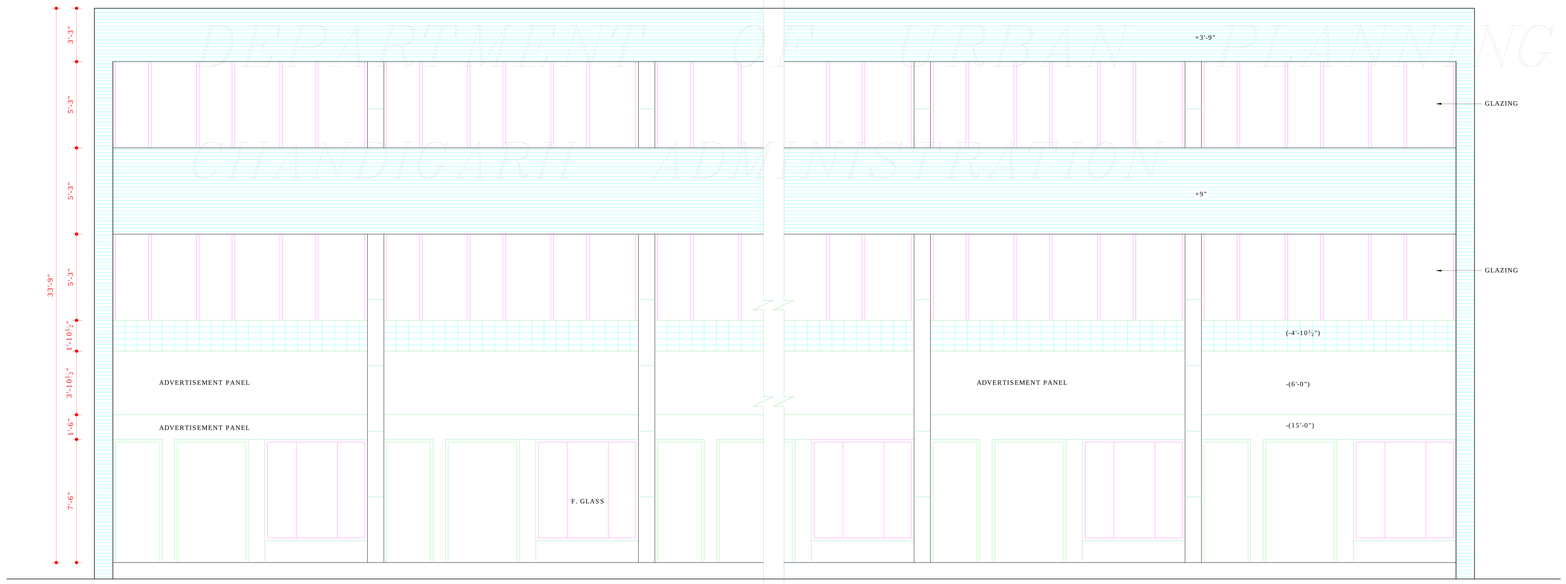

FRONT ELEVATION

DISCLAIMER

THOUGH EVERY CARE HAS BEEN TAKEN TO PROVIDE THE CORRECT VERSION OF THE ARCHITECTURAL CONTROL ON THIS DIGITIZED (PDF) FORMAT, YET IN CASE OF ANY DISCREPANCY, THE MASTER COPY OF THE ARCHITECTURAL CONTROL APPLICABLE ON EACH SUCH SITE, AS AVAILABLE IN THE COMMERCIAL RECORD OF THE OFFICE OF CHIEF ARCHITECT OR HER/HIS INTERPRETATION WILL OVERRULE THE DIGITIZED FORMAT.

ATTESTED.
Sd/- B.L. DOGRA
27.8.96

ASST. ARCHITECT

APPROVAL OF THE CHIEF ADMINISTRATOR CHD. UT. RECEIVED VIDE MEMO No. 2044 UTFI (2)-80/10753 DT. 19.7.80.

DEPARTMENT OF ARCHITECTURE.

S.No.	N O T E S.
1.	THIS DRAWING IS THE PROPERTY OF THE DEPTT. OF ARCHITECTURE UNION TERRITORY CHANDIGARH FORMERLY OF THE PUNJAB GOVT. AND MUST NOT BE ALTERED, COPIED OR USED IN WHOLE OR IN PART WITHOUT THE PERMISSION OF THIS DEPTT. IN WRITING.
2.	THIS DRG. IS TO BE READ WITH DRAWING No. 2 TO 6 & 8 OF JOB No. 1059.

NOTE:-
THIS DRAWING IS THE COMPUTERISED REPRODUCTION OF ORIGINAL DRG. No. 7 JOB No. 1059 DATED- 22-04-09

Sd:- SEWA SINGH
CHIEF ADMINISTRATOR

Sd:- M.N. SHARMA 21.5.79 CHIEF ARCHITECT.	Sd:- H.S. CHOPRA 21.5.79 SENIOR ARCHITECT.
Sd:- IQBAL SINGH 21.5.79 ARCHITECT.	Sd:- AVTAR SINGH ASSTT. ARCHITECT.

OFFICE OF THE
CHIEF ARCHITECT
CHANDIGARH U.T.

SCALE = 4 FEET TO AN INCH.	DATE - 28.2.79

DRAWN BY R.K. AGGARWAL	JOB No. 1059	DRG. No. 7
CHECKED BY		

SHOP CUM OFFICES
SECTOR 40 C & 40 D
ARCHITECTURAL CONTROL SHEET.

ELEVATIONS