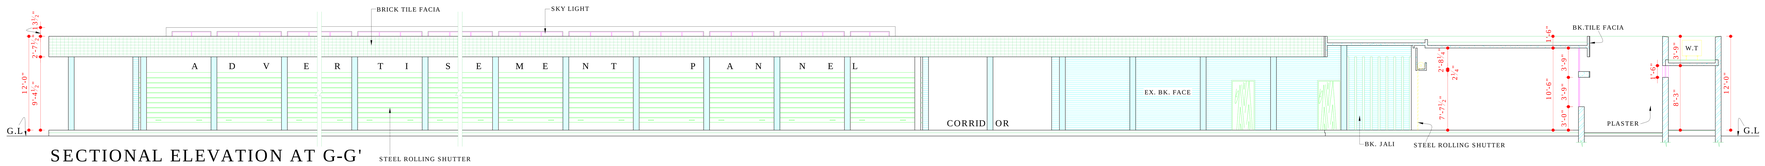

SECTIONAL ELEVATION AT G-G'

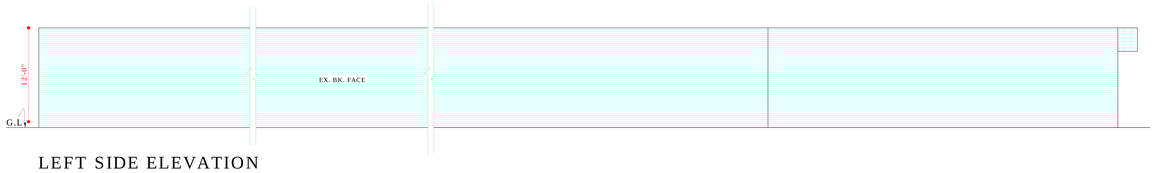

LEFT SIDE ELEVATION

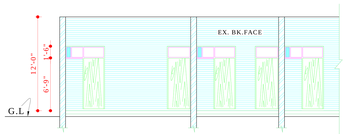

SECTION AT H-H'

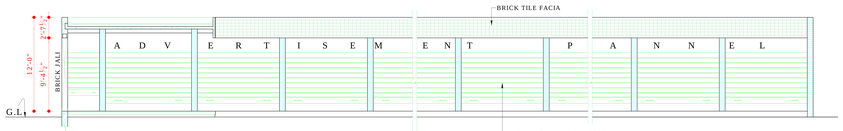

SEC. ELEVATION AT F-F'

ELEVATION AT M

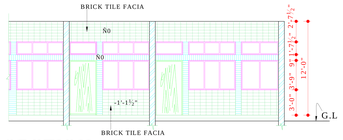

SECTION AT I-I'

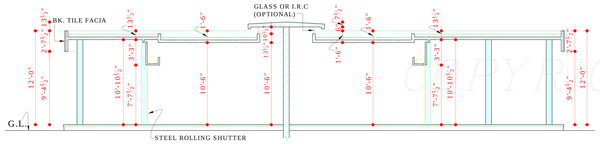

SECTION AT B-B'

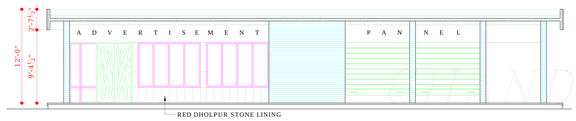

SEC. ELEVATION AT C-C'

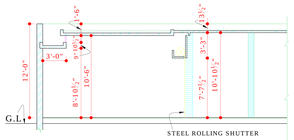

SECTION AT D-D'

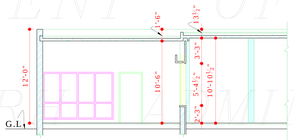

SECTION AT E-E

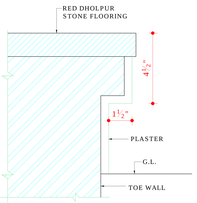

¼ F.S. DETAIL OF TOE WALL

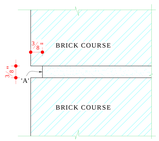

F.S. DETAIL OF RAKED JOINT 'A'

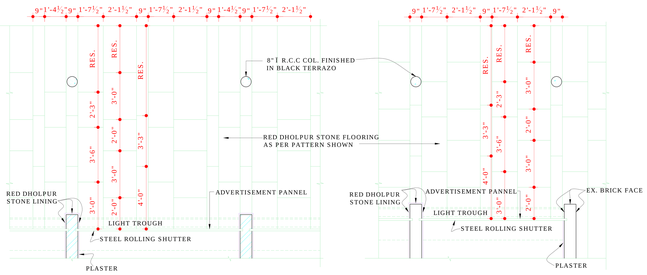

DETAIL OF FLOORING PATTERN WITH RED DHOLPUR STONE FOR CORRIDOR

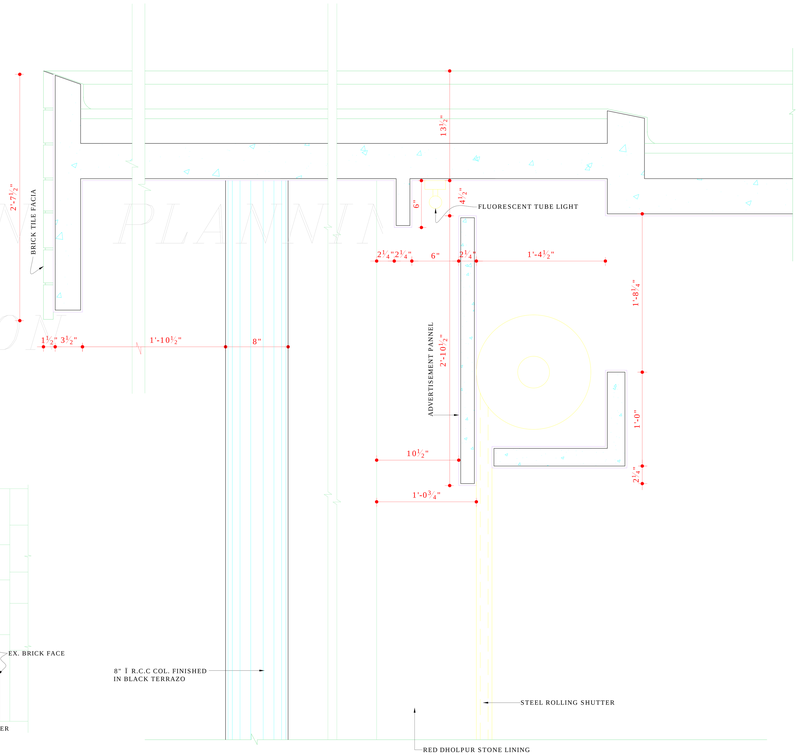

⅛" F.S. DETAIL AT X & Y

APPROVAL OF THE CHIEF ADMINISTRATOR VIDE HIS OFFICE MEMO No. 4489 UTFI(2) 13332 DATED 17.9.85

DISCLAIMER

THOUGH EVERY CARE HAS BEEN TAKEN TO PROVIDE THE CORRECT VERSION OF THE ARCHITECTURAL CONTROL ON THIS DIGITIZED (PDF) FORMAT, YET IN CASE OF ANY DISCREPANCY, THE MASTER COPY OF THE ARCHITECTURAL CONTROL APPLICABLE ON EACH SUCH SITE, AS AVAILABLE IN THE COMMERCIAL RECORD OF THE OFFICE OF CHIEF ARCHITECT OR HER/HIS INTERPRETATION WILL OVERRULE THE DIGITIZED FORMAT.

COPYRIGHT: DEPARTMENT OF URBAN PLANNING CHANDIGARH ADMINISTRATION

DEPARTMENT OF ARCHITECTURE

S.No.	NOTES
1.	THIS DRAWING IS THE PROPERTY OF THE DEPTT. OF ARCHITECTURE U.T. CHANDIGARH & FORMERLY OF THE PB. GOVT AND MUST NOT BE ALTERED, COPIED OR USED IN WHOLE OR IN PART WITHOUT THE PERMISSION OF THIS DEPARTMENT IN WRITING.
2.	THIS DRAWING MAY BE READ TO-GETHER WITH DRG. No. 20, JOB No. 1059

NOTE:-
THIS DRAWING HAS BEEN COMPUTERISED ON 06-10-09 FROM DRG. No. 21 JOB No. 1059

CHIEF ADMINISTRATOR

Sd/- W.C. MALHOTRA CHIEF ARCHITECT	Sd/- R.S. LALL SENIOR ARCHITECT
Sd/- RAMINDER SINGH ARCHITECT	Sd/- AVTAR SINGH ASSTT. ARCHITECT

OFFICE OF THE CHIEF ARCHITECT U.T. CHANDIGARH

SCALE : ⅛" = 1'-0" ¼ F.S & ¼ F.S		DATE: 30.7.85
S.D. SHARMA DEALT BY A.A.	JOB. No.	DRG. No.
CHECKED BY	1059	21

ARCHITECTURAL CONTROL SHEET FOR BOOTHS IN SECTOR 40-C CHD (1 TO 59)

ELEVATIONS, SECTIONS & DETAILS