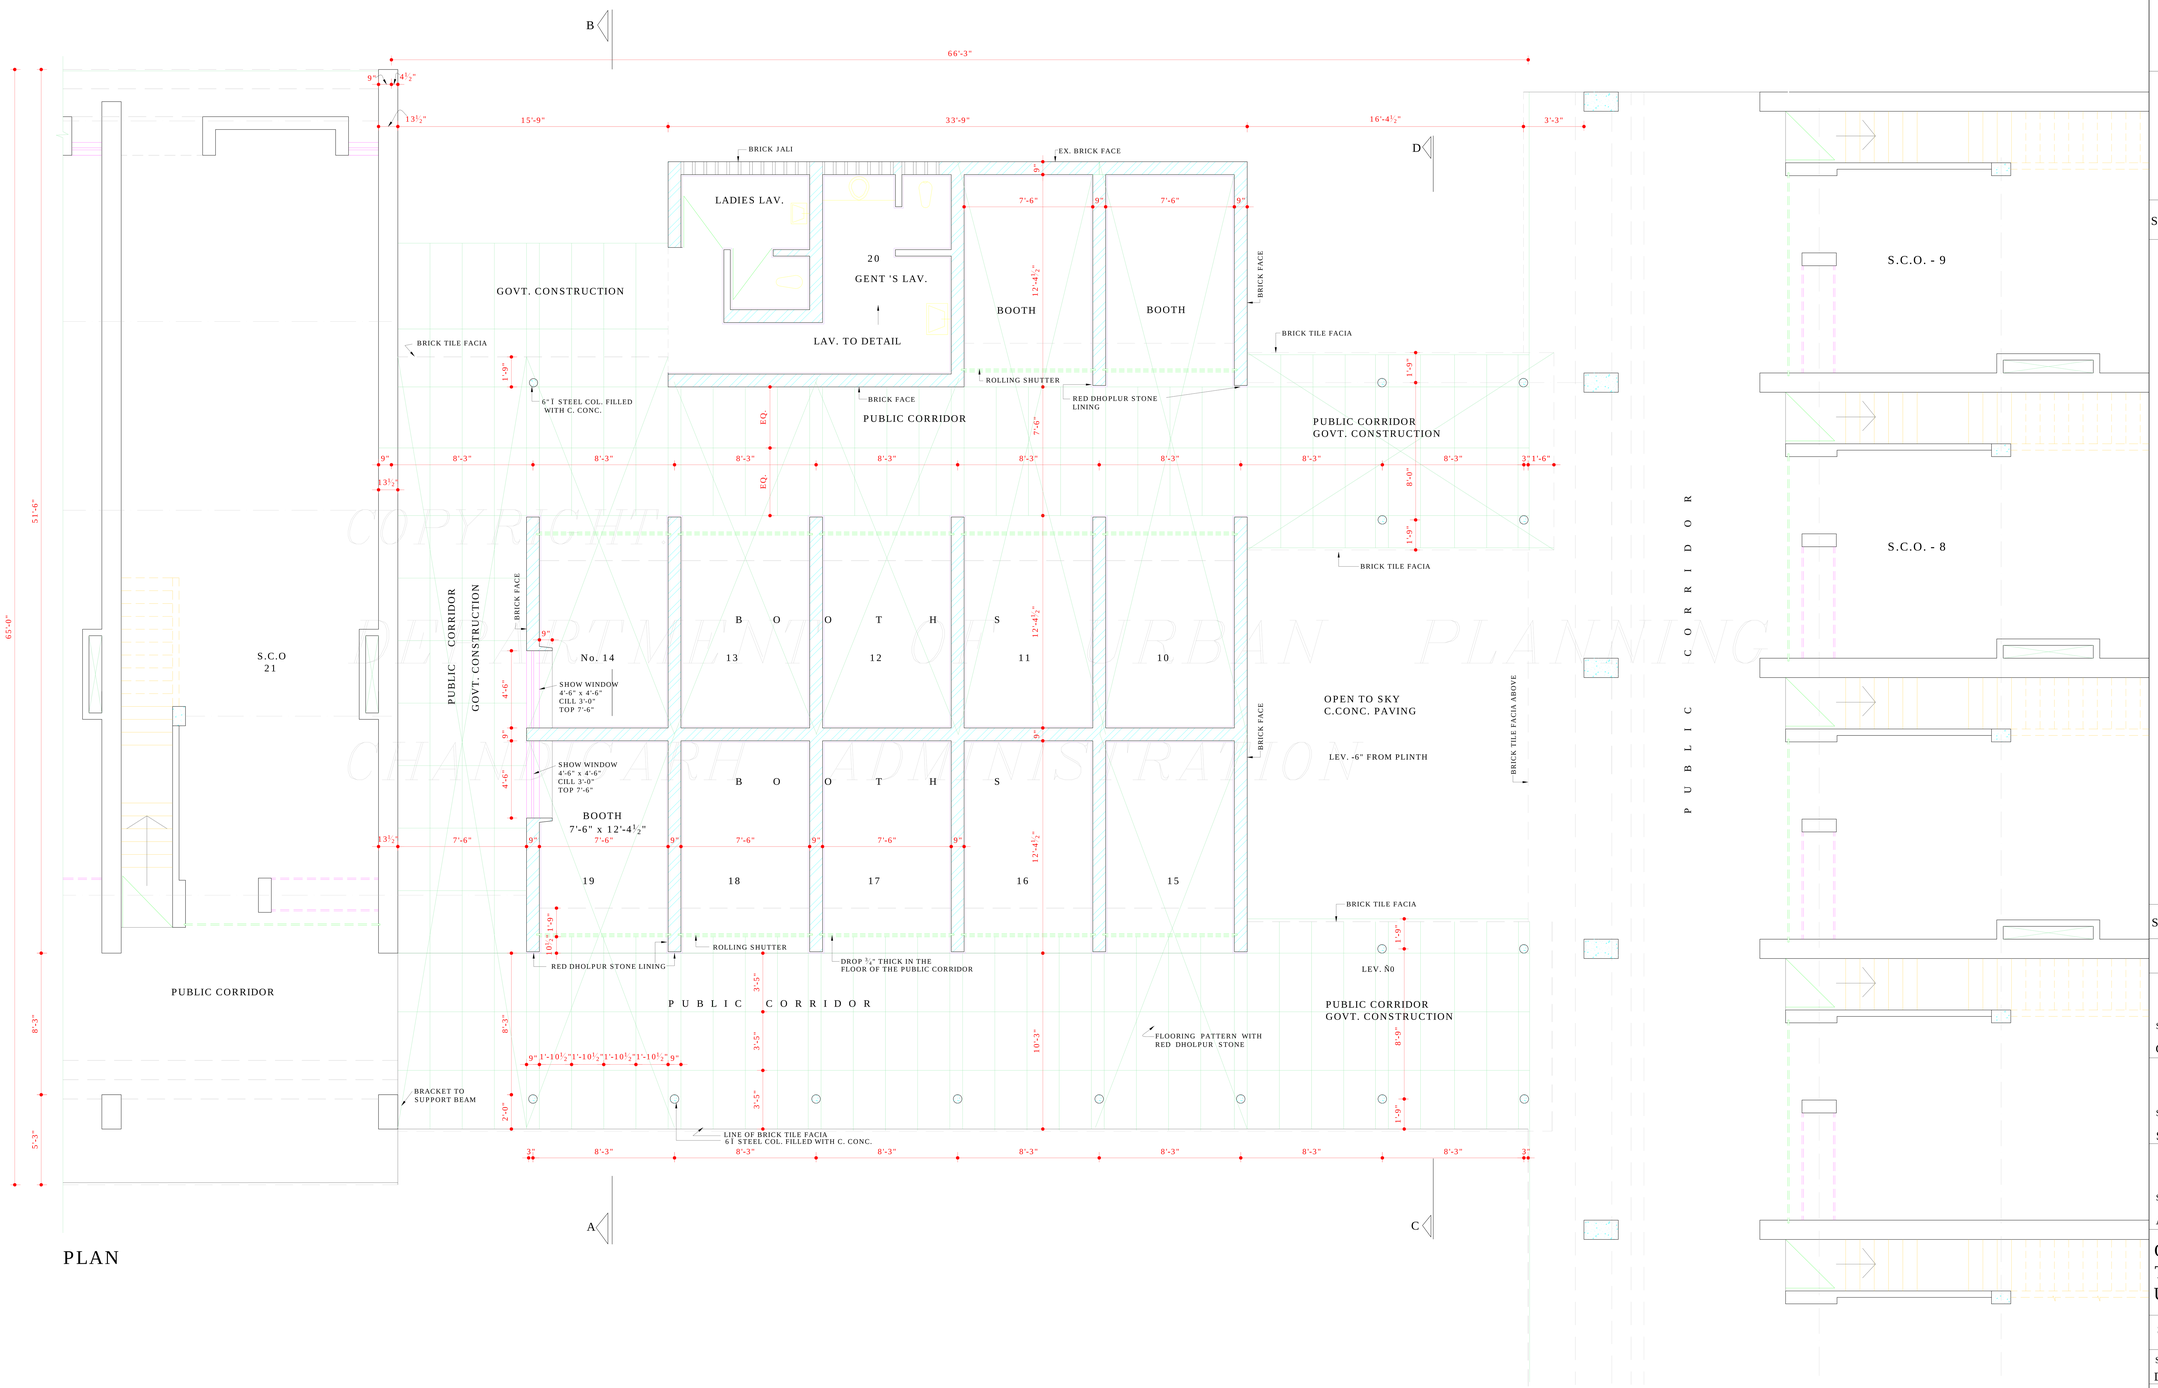

PLAN

COPYRIGHT
DEPARTMENT OF URBAN PLANNING
CHANDIGARH ADMINISTRATION

DISCLAIMER
THOUGH EVERY CARE HAS BEEN TAKEN TO PROVIDE THE CORRECT VERSION OF THE ARCHITECTURAL CONTROL ON THIS DIGITIZED (PDF) FORMAT, YET IN CASE OF ANY DISCREPANCY, THE MASTER COPY OF THE ARCHITECTURAL CONTROL APPLICABLE ON EACH SUCH SITE, AS AVAILABLE IN THE COMMERCIAL RECORD OF THE OFFICE OF CHIEF ARCHITECT OR HER/HIS INTERPRETATION WILL OVERRULE THE DIGITIZED FORMAT.

APPROVAL OF THE CHIEF ADMINISTRATOR RECEIVED VIDE HIS OFFICE MEMO No. 572 U.T.F.I(4)-95/ 2843 CHANDIGARH DATED 9.3.95

Sd/-
A.R. TALWAR 9.3.95
CHIEF ADMINISTRATOR
CHANDIGARH ADMN.

DEPARTMENT OF URBAN PLANNING CHANDIGARH ADMN.

S.No.	NOTES :-
	THIS DRG. IS THE PROPERTY OF THE DEPTT. OF ARCHITECTURE U.T. CHANDIGARH. AND MUST NOT BE ALTERED, COPIED OR USED IN WHOLE OR IN PART WITHOUT THE PERMISSION OF THIS DEPTT. IN WRITING.
1.	ONLY QUALIFIED ARCHITECTS ARE ALLOWED TO SUBMIT PLANS AND SUPERVISE CONSTRUCTION AND ISSUE THE COMPLETION CERTIFICATES.
2.	PLINTH LEVEL SHALL BE OBTAINED FROM THE OFFICE OF THE CHIEF ARCHITECT DEPTT. OF ARCHITECTURE U.T. CHANDIGARH.
3.	EXPOSED BRICK WORK SHALL MEAN BRICK WORK FINISHED WITH LIME SURKHI POINTING DEEP STRUCK WITHOUT CUTTING THE BRICKS AS SHOWN IN DETAIL AT 'A' AND IN NO CASE ANY PAINT OR COLOUR WASH SHALL BE APPLIED ON THIS SURFACE.
4.	PLASTERED SURFACE SHOWN IN THE DRG. SHALL BE WHITE WASHED UNLESS OTHERWISE SPECIFIED.
5.	ENTERNAL CHANGES MAY BE ALLOWED SUBJECT TO THE PRIOR APPROVAL OF THE CHIEF ADMINISTRATOR.
6.	NO DEVIATION IN THE INTERNAL FACADE OR FACADES THROUGH CORRIDOR SHALL BE ALLOWED.
7.	NO ADVERTISEMENT SHALL BE ALLOWED IN SPACES OTHER THAN STIPULATED IN THE DRGS.
8.	NO RAIN WATER PIPE, SOIL, VENTILATING OR ANY OTHER PIPE SHALL BE SEEN ON THE EXTERNAL FACE OF THE BUILDING.
9.	THE MEANS OF TAKING ELECTRICAL, TELEPHONES OR ANY OTHER CONNECTION FROM THE PUBLIC SUPPLY LINE BE SHOWN IN THE BUILDING PLANS AND SHALL BE SUBJECT TO THE APPROVAL OF THE CHIEF ADMINISTRATOR.
10.	ELECTRICAL FITTINGS FOR THE CORRIDOR SHALL BE AS SHOWN IN DETAIL X & Y.
11.	THE PUBLIC CORRIDOR INDICATED IN THE DRGS. SHALL BE LEFT UNOBSTRUCTED, UNHINDERED AND UNENCROACHED FOR EXCLUSIVE USE AS A "PUBLIC CORRIDOR". THE PATTERN OF RED, DHOLPUR STONE FLOORING IN CORRIDOR, AND THE SPECIFICATIONS OF THE CORRIDOR SHALL BE STRICTLY IN ACCORDANCE WITH THE INDICATIONS SHOWN ON THE DRAWINGS & EXECUTED AND MAINTAINED BY THE OWNER TO THE ENTIRE SATISFACTION OF THE CHIEF ADMINISTRATOR.
12.	NO STORAGE TANK OR CHIMNEY STACK ETC OR ANY OTHER MATERIAL STACKED ON THE ROOF SHALL PROJECT BEYOND THE HT. OF THE PARAPET OR PARTY WALL SO AS TO BE VISIBLE FROM THE STREET.
13.	EXTERNAL DOORS WINDOWS SHUTTERS AND JOINERY WORK IN STEEL AS SPECIFIED IN THE DRG. SHALL BE PAINTED IN GREY COLOUR, OF I.S.I SHADE 693/ DARK BROWN OF I.S.I. SHADE 412.
14.	NO BASEMENT IS ALLOWED IN BOOTHS.

CONT. DRG. No. 18

NOTE:-
THIS DRAWING HAS BEEN COMPUTERISED ON 11-12-09 FROM DRG. No. 17 JOB No. 2280.

S.No.	DESCRIPTION	SIGN	DATE

REVISIONS

Sd/- S.K. MIDHA
31.1.95
CHIEF ARCHITECT.

Sd/- SARABJEET SINGH
2.12.94
SENIOR ARCHITECT.

Sd/- AVTAR SINGH
2.12.94
ARCHITECT.

Sd/- RAJINDER SINGH
30.11.94
ASSTT. ARCHITECT.

OFFICE OF
THE CHIEF ARCHITECT
U.T. CHANDIGARH

SCALE = ¼" =1'-0"

DATED

Sd/- SATISH
DRAWN

CHECKED

JOB No. 2280

DRG. No. 17

ARCHITECTURAL CONTROL FOR BOOTHS IN SECTOR 41-D CHANDIGARH.

PLAN