REAR ELEVATION

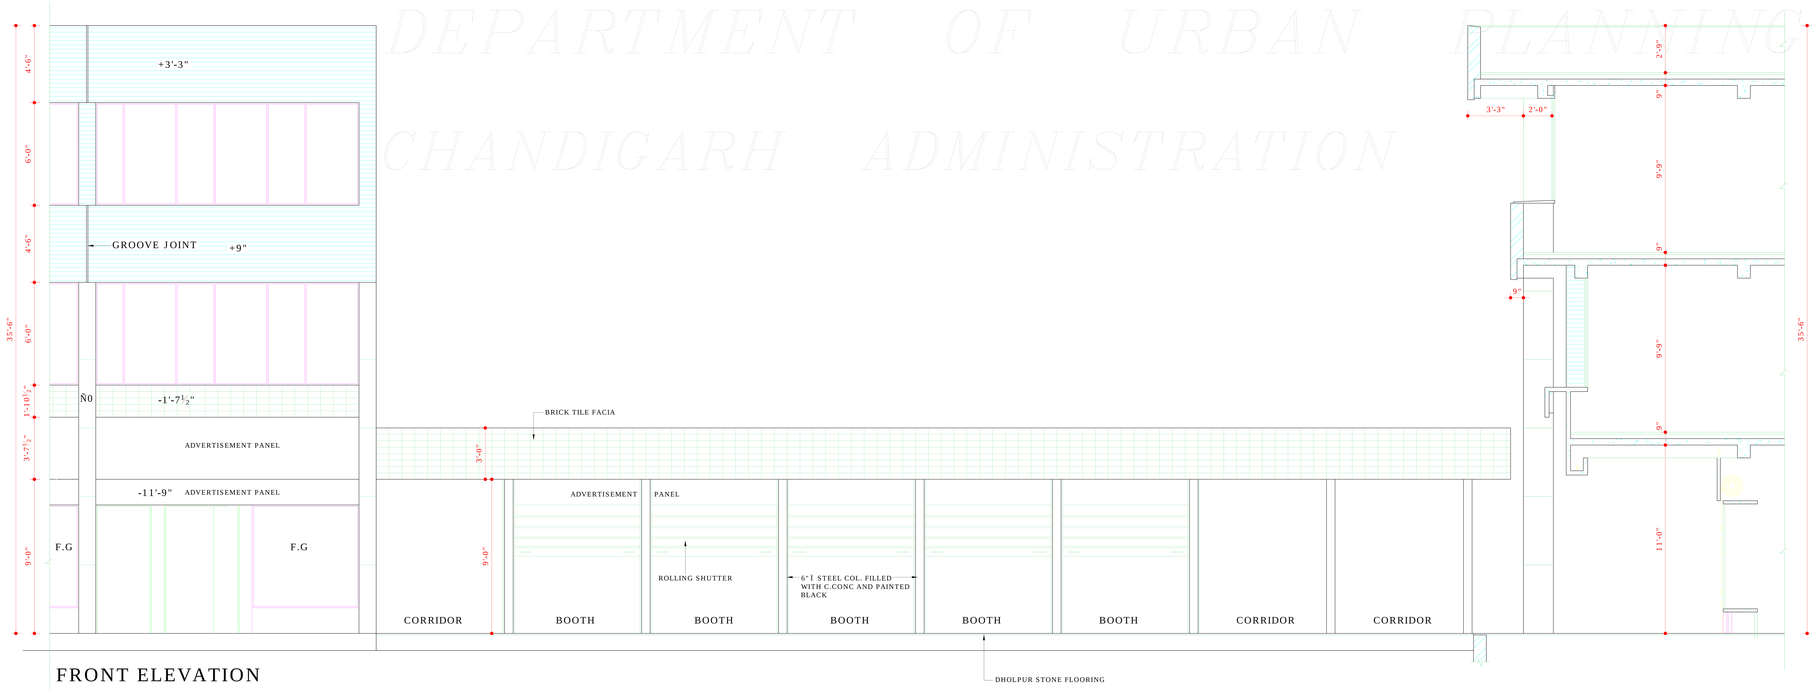

FRONT ELEVATION

COPYRIGHT
DEPARTMENT OF URBAN PLANNING
CHANDIGARH ADMINISTRATION

DISCLAIMER

THOUGH EVERY CARE HAS BEEN TAKEN TO PROVIDE THE CORRECT VERSION OF THE ARCHITECTURAL CONTROL ON THIS DIGITIZED (PDF) FORMAT, YET IN CASE OF ANY DISCREPANCY, THE MASTER COPY OF THE ARCHITECTURAL CONTROL APPLICABLE ON EACH SUCH SITE, AS AVAILABLE IN THE COMMERCIAL RECORD OF THE OFFICE OF CHIEF ARCHITECT OR HER/HIS INTERPRETATION WILL OVERRULE THE DIGITIZED FORMAT.

APPROVAL OF THE CHIEF ADMINISTRATOR, RECEIVED VIDE HIS OFFICE MEMO No.572-UTFI(4)-95/ 2843 CHANDIGARH DATED 9.3.95

Sd/- A. R. TALWAR
9.3.95
CHIEF ADMINISTRATOR
CHANDIGARH ADMN.

DEPARTMENT OF URBAN PLANNING CHANDIGARH ADMN.

S.No.	NOTES :-
	THIS DRG. IS THE PROPERTY OF THE DEPTT. OF ARCHITECTURE U.T. CHANDIGARH AND MUST NOT BE ALTERED, COPIED OR USED IN WHOLE OR IN PART WITHOUT THE PERMISSION OF THIS DEPTT. IN WRITING.
1.	THIS DRG. IS TO BE READ ALONG WITH DRG. No. 17 & 18 OF JOB No. 2280

NOTE:-
THIS DRAWING HAS BEEN COMPUTERISED ON 06-10-09 FROM DRG No. 19JOB No. 2280

S.No.	DESCRIPTION	SIGN	DATE
	REVISIONS		

Sd/- S.K. MIDHA
31.1.95
CHIEF ARCHITECT

Sd/- SARBJEET SINGH
9.12.94
SENIOR ARCHITECT

Sd/- AVTAR SINGH
9.12.94
ARCHITECT

Sd/- RAJINDER SINGH KALSI
30.1.94
ASSTT. ARCHITECT

OFFICE OF
THE CHIEF ARCHITECT
U.T. CHANDIGARH A

SCALE = ¼" = 1'-0"

DATED

Sd/-
DRAWN

CHECKED

JOB No. 2280

DRG No. 19

ARCHITECTURAL CONTROL FOR BOOTHS IN SECTOR 41-D CHANDIGARH

ELEVATIONS